



LIBRARIES

UNIVERSITY OF WISCONSIN-MADISON

Standard atlas of Walworth County, Wisconsin : including a plat book of the villages [villages], cities and townships of the county, patrons directory, and departments devoted to general information

...

Hennessey and Company

Delavan, Wisconsin: Hennessey & Company, 1921

<https://digital.library.wisc.edu/1711.dl/ML7NQJ75NH7F39E>

Based on date of publication, this material is presumed to be in the public domain.

For information on re-use see:

<http://digital.library.wisc.edu/1711.dl/Copyright>

The libraries provide public access to a wide range of material, including online exhibits, digitized collections, archival finding aids, our catalog, online articles, and a growing range of materials in many media.

When possible, we provide rights information in catalog records, finding aids, and other metadata that accompanies collections or items. However, it is always the user's obligation to evaluate copyright and rights issues in light of their own use.

STANDARD ATLAS
OF
WALWORTH COUNTY
WISCONSIN

R

912.77589
STA

LOCAL
HISTORY
1921

36250



3
LGPL

STANDARD ATLAS

of

WALWORTH COUNTY

WISCONSIN

Including

A PLAT BOOK

of the

Villages, Cities and Townships of the County

Patrons Directory and Departments Devoted to General Information

Analysis of the System of U. S. Land Surveys

COMPILED AND PUBLISHED BY

HENNESSEY & COMPANY

PUBLISHERS & ENGRAVERS

DEHAVAN. WISCONSIN

1921

FOR REFERENCE

Do Not Take From This Room


INDEX

INDEX	Page
Allen's Grove Village	115
Buelah Lake	103
Bloomfield Township	39
Consumers Co. Sub-Div.	119
Darien Village	111
Darien Township	31
Delavan Township	29
Delavan, City of—North Part	70-71
Delavan, City of—South Part	74-75
Delavan Lake	101
East Troy Township	9
East Troy Village	113
Elliott's Sub-Div.	115
Elkhorn, City of—North Part	62-63
Elkhorn, City of—South Part	66-67
Fayette Village	119
Fontana Village	82-83
Genoa Junction Village	97
Geneva Township	27
Geneva Lake—East Part	86-87
Geneva Lake—Middle Part	90-91
Geneva Lake—West Part	94-95
Honey Creek Village	115
Lake Geneva, City of—North Part	54-55
Lake Geneva, City of—South Part	58-59
Lafayette Township	21
Lake Buelah	119
Lauderdale Lakes	105
LaGrange Township	13

Linn Township	37
Little Prairie Village	115
Lyons Township	25
Lyons Village	83
Oak Park	119
Richmond Township	17
Sharon Township	33
Sharon Village	109
Spring Prairie Township	23
Spring Prairie Corners	117
Sugar Creek Township	19
Springfield Village	117
Sunset Park	115
Section 11, Walworth Township	99
Troy Township	11
Troy Center Village	119
Troy Village	117
United States Land Survey	125
Vienna Village	119
Walworth Village	107
Walworth Township	35
Walworth County Outline Map	7
Whitewater Township	15
Whitewater, City of—East Part	42-43
Whitewater, City of—Middle Part	46-47
Whitewater, City of—West Part	50-51
Williams Bay	78-79
Wisconsin, State of (map)	122-123
Zenda Village	119

712.77589
H3925
1921

WALWORTH CO. WIS.

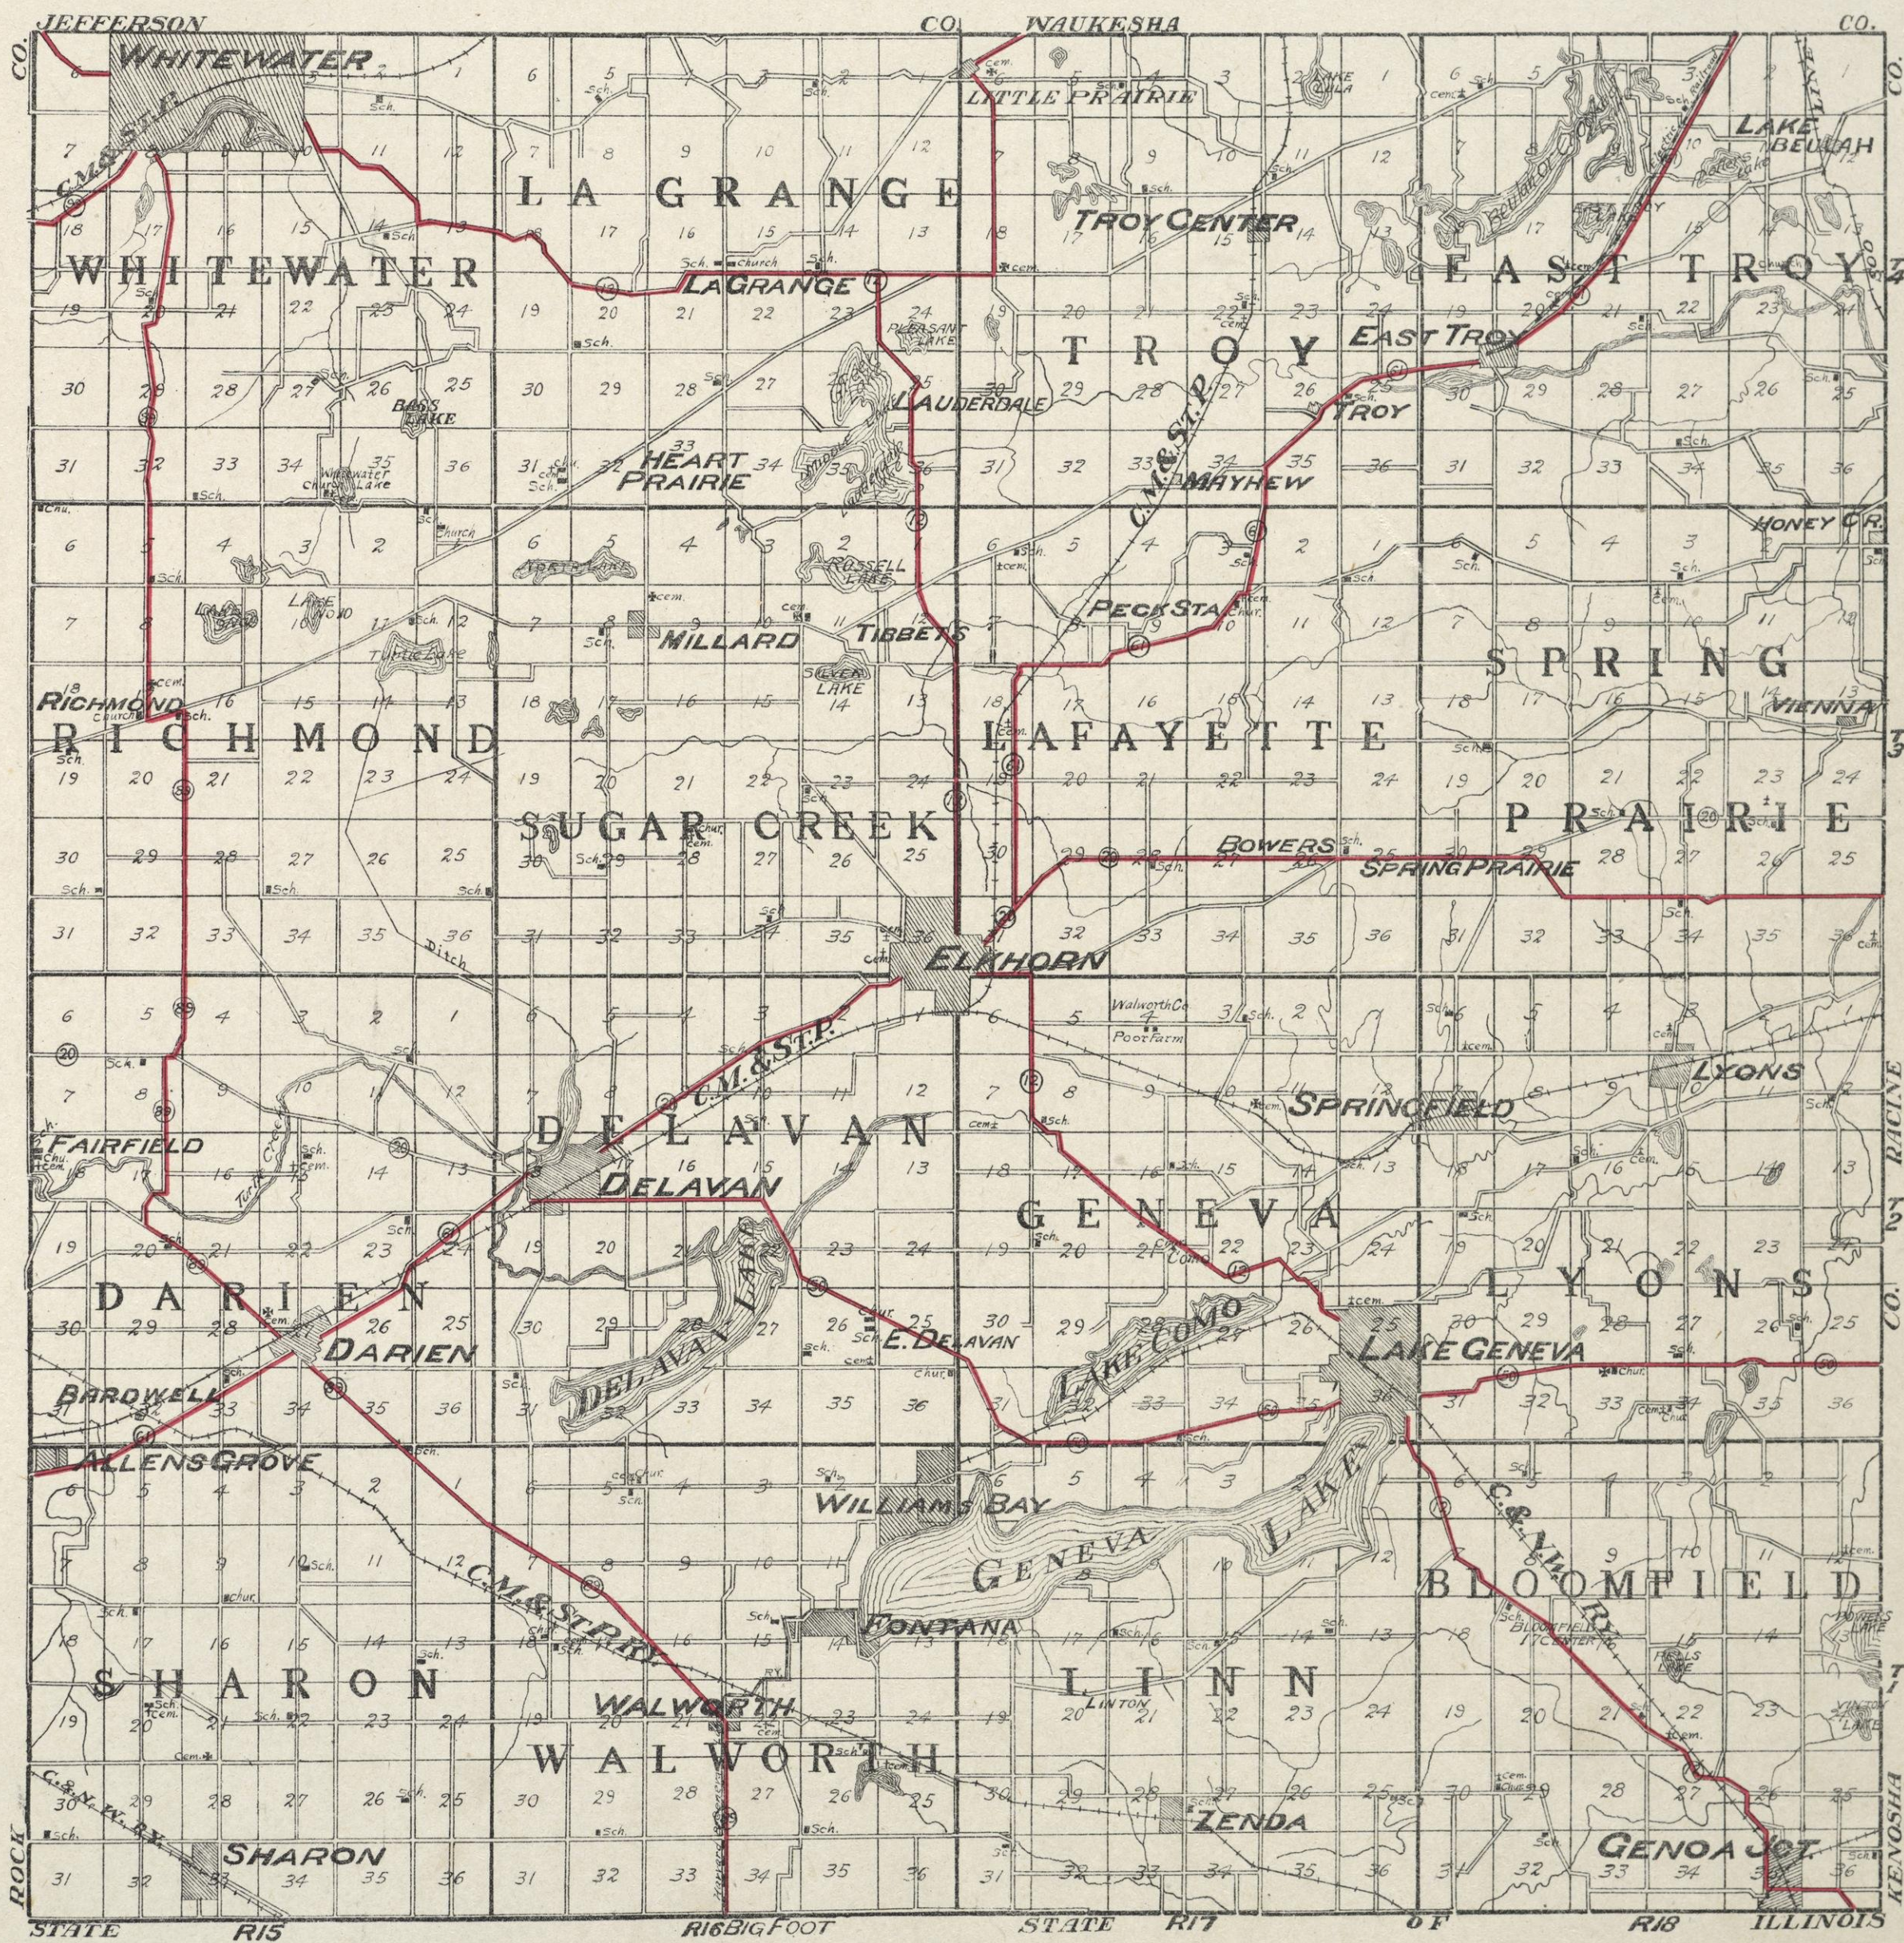


MAP OF
EAST TROY
TOWNSHIP

T. 4 N. R. 18 E. of the 4th P.M.

WAUKESHA

COUNTY

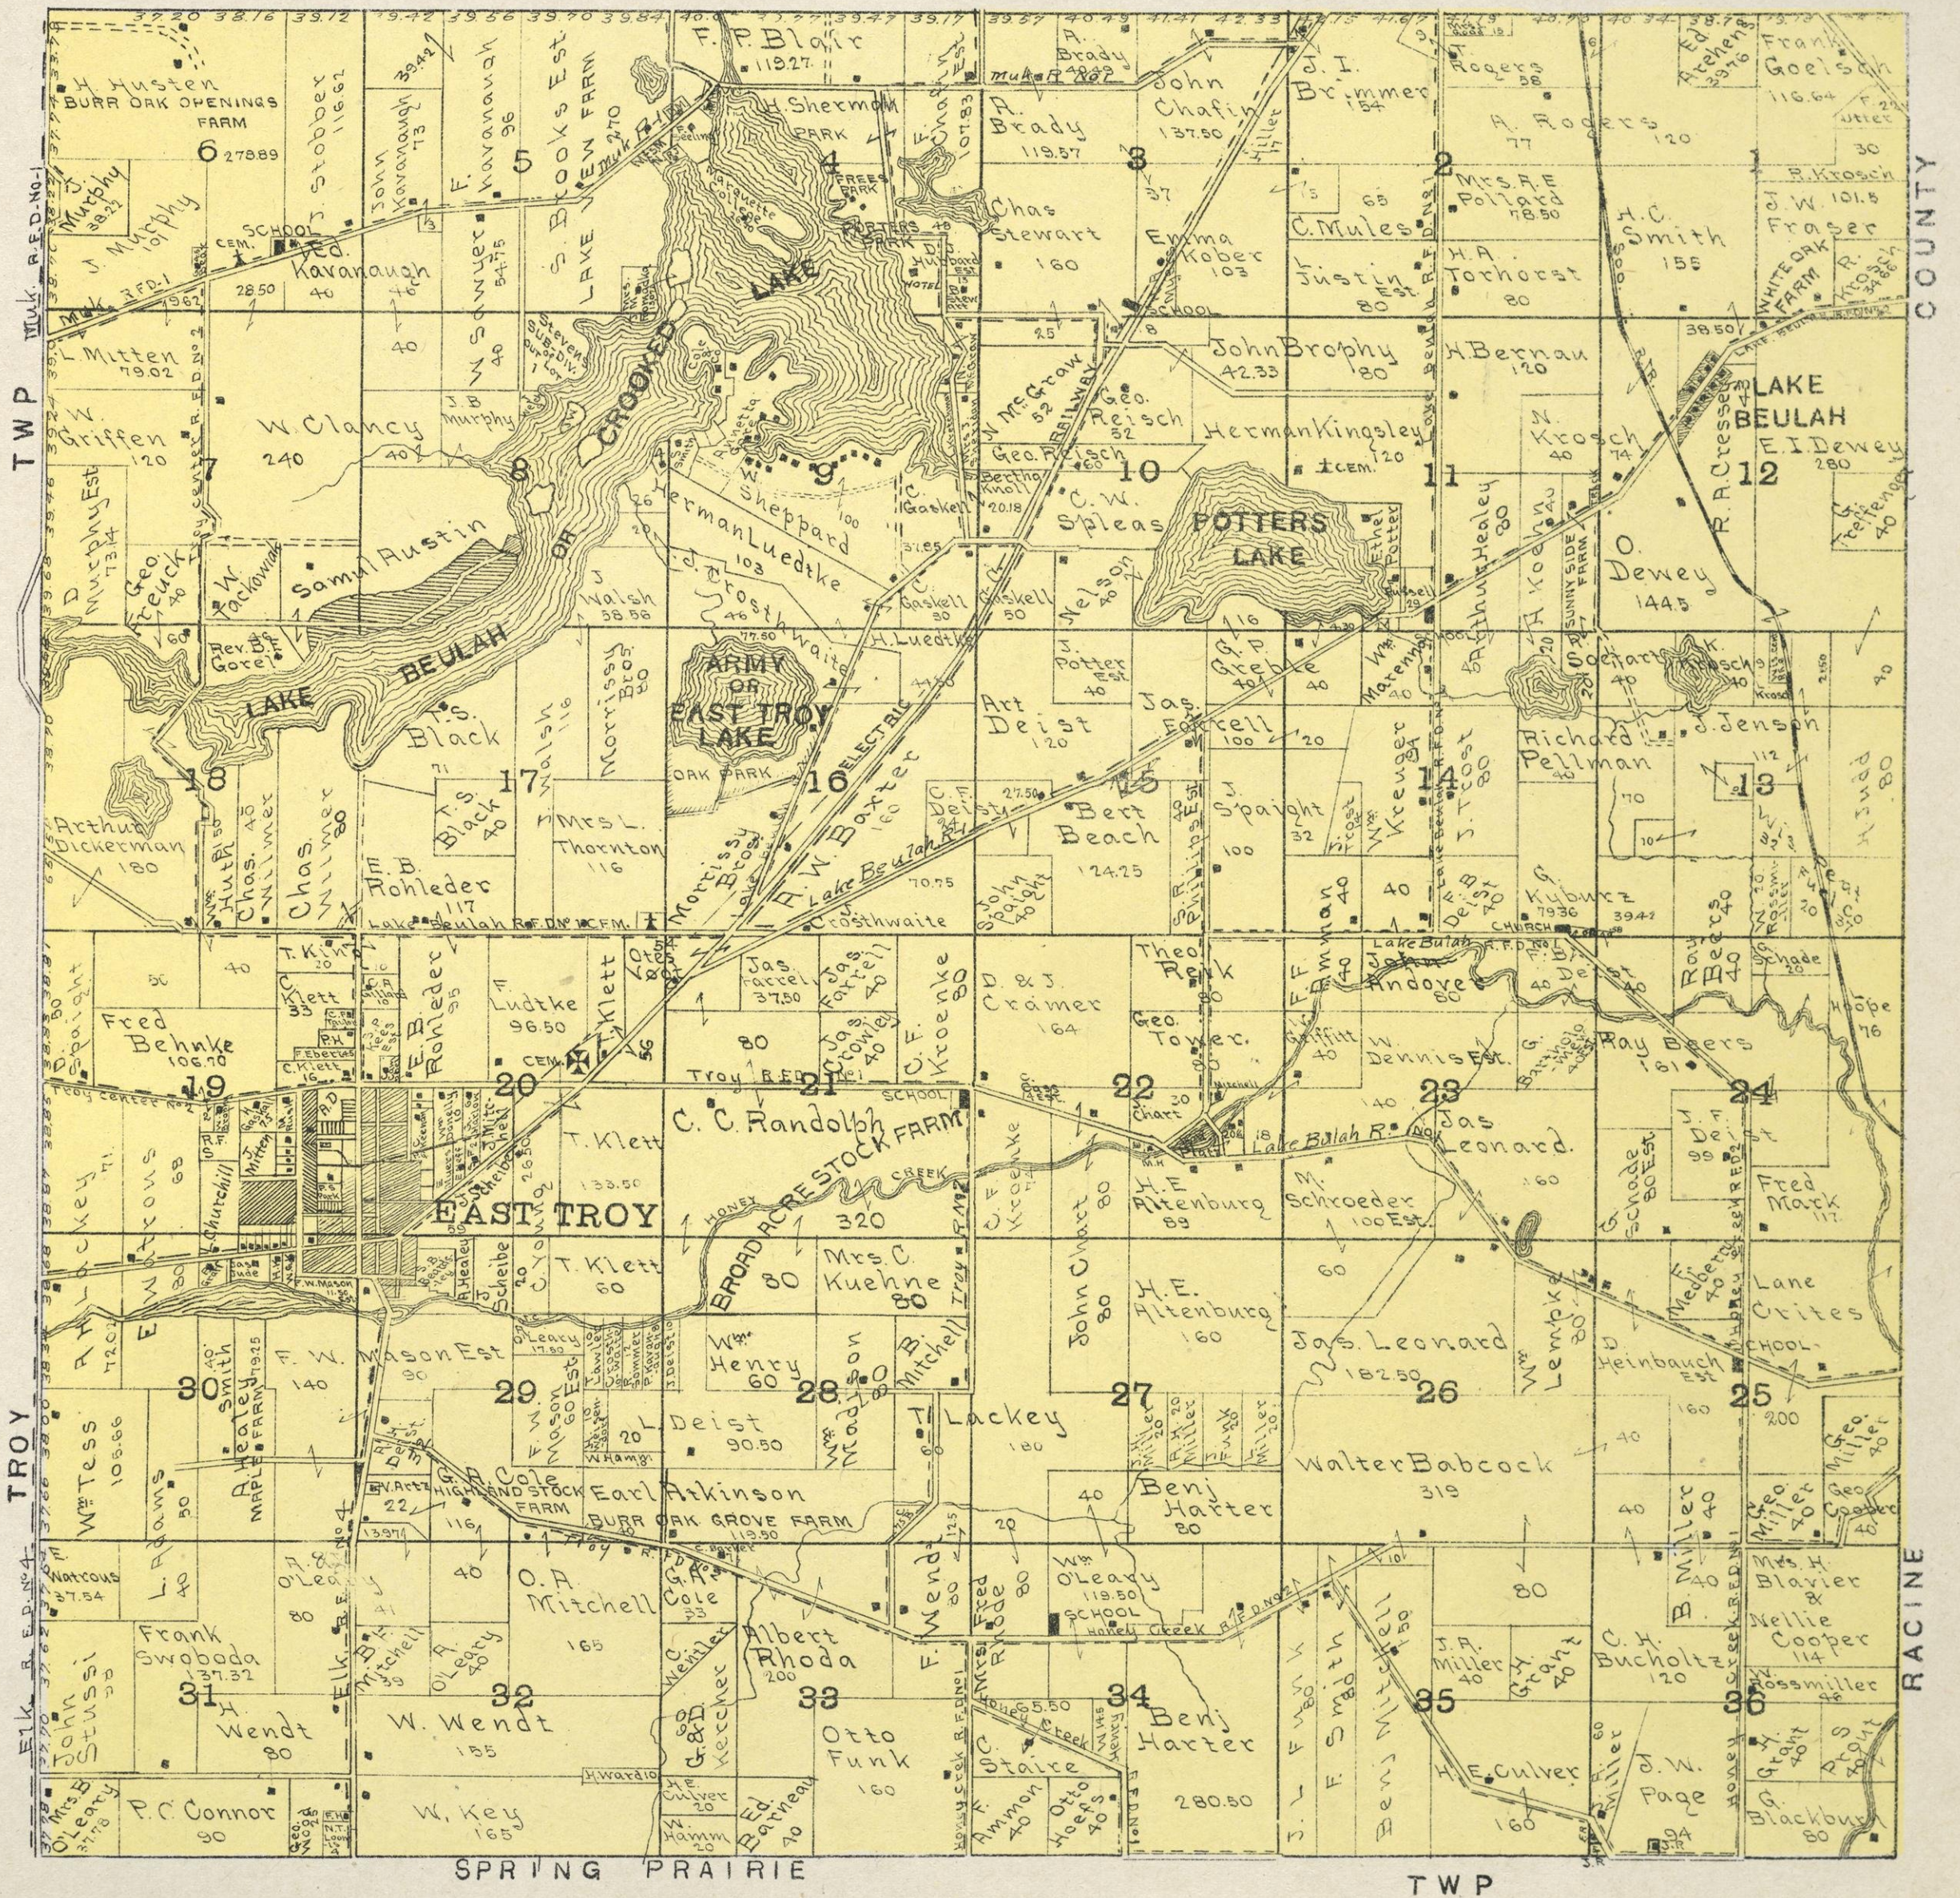


SPRING PRAIRIE

TWP


MAP OF WHITEWATER TOWNSHIP

T. 4 N., R. 15 E. of the 4th P.M.

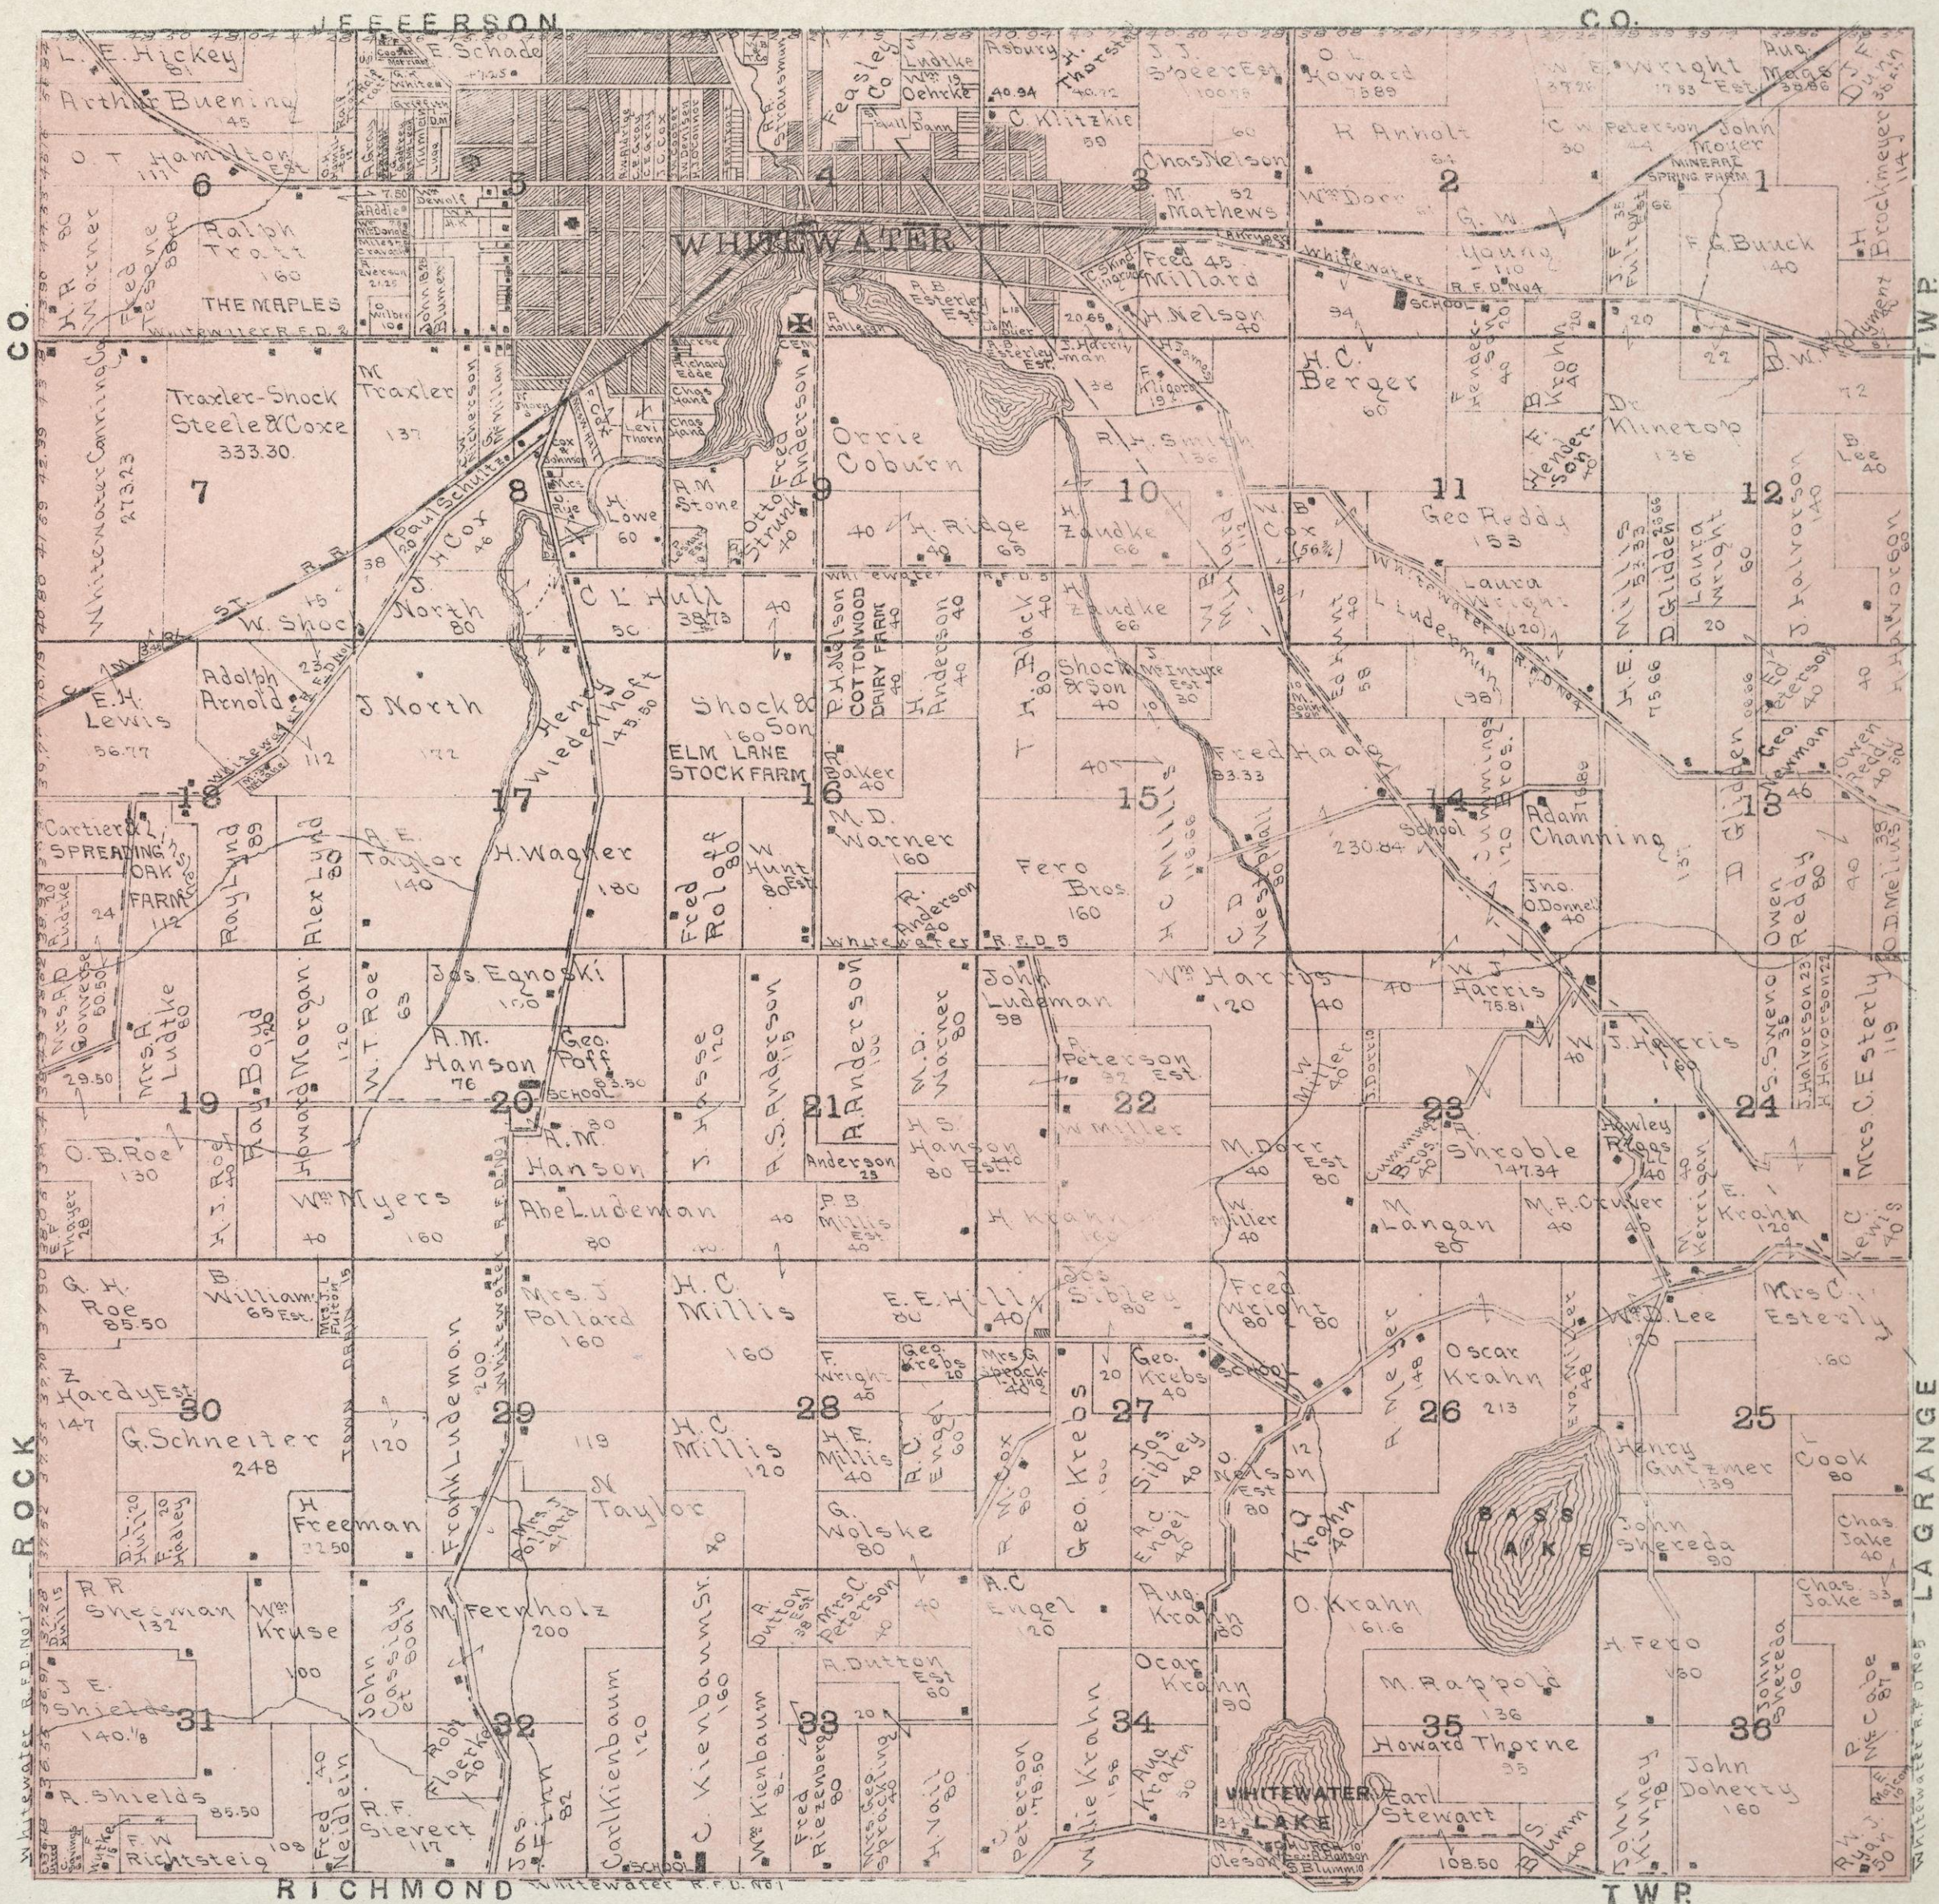


MAP OF RICHMOND TOWNSHIP

T. 3 N., R. 15 E. of the 4th P.M.

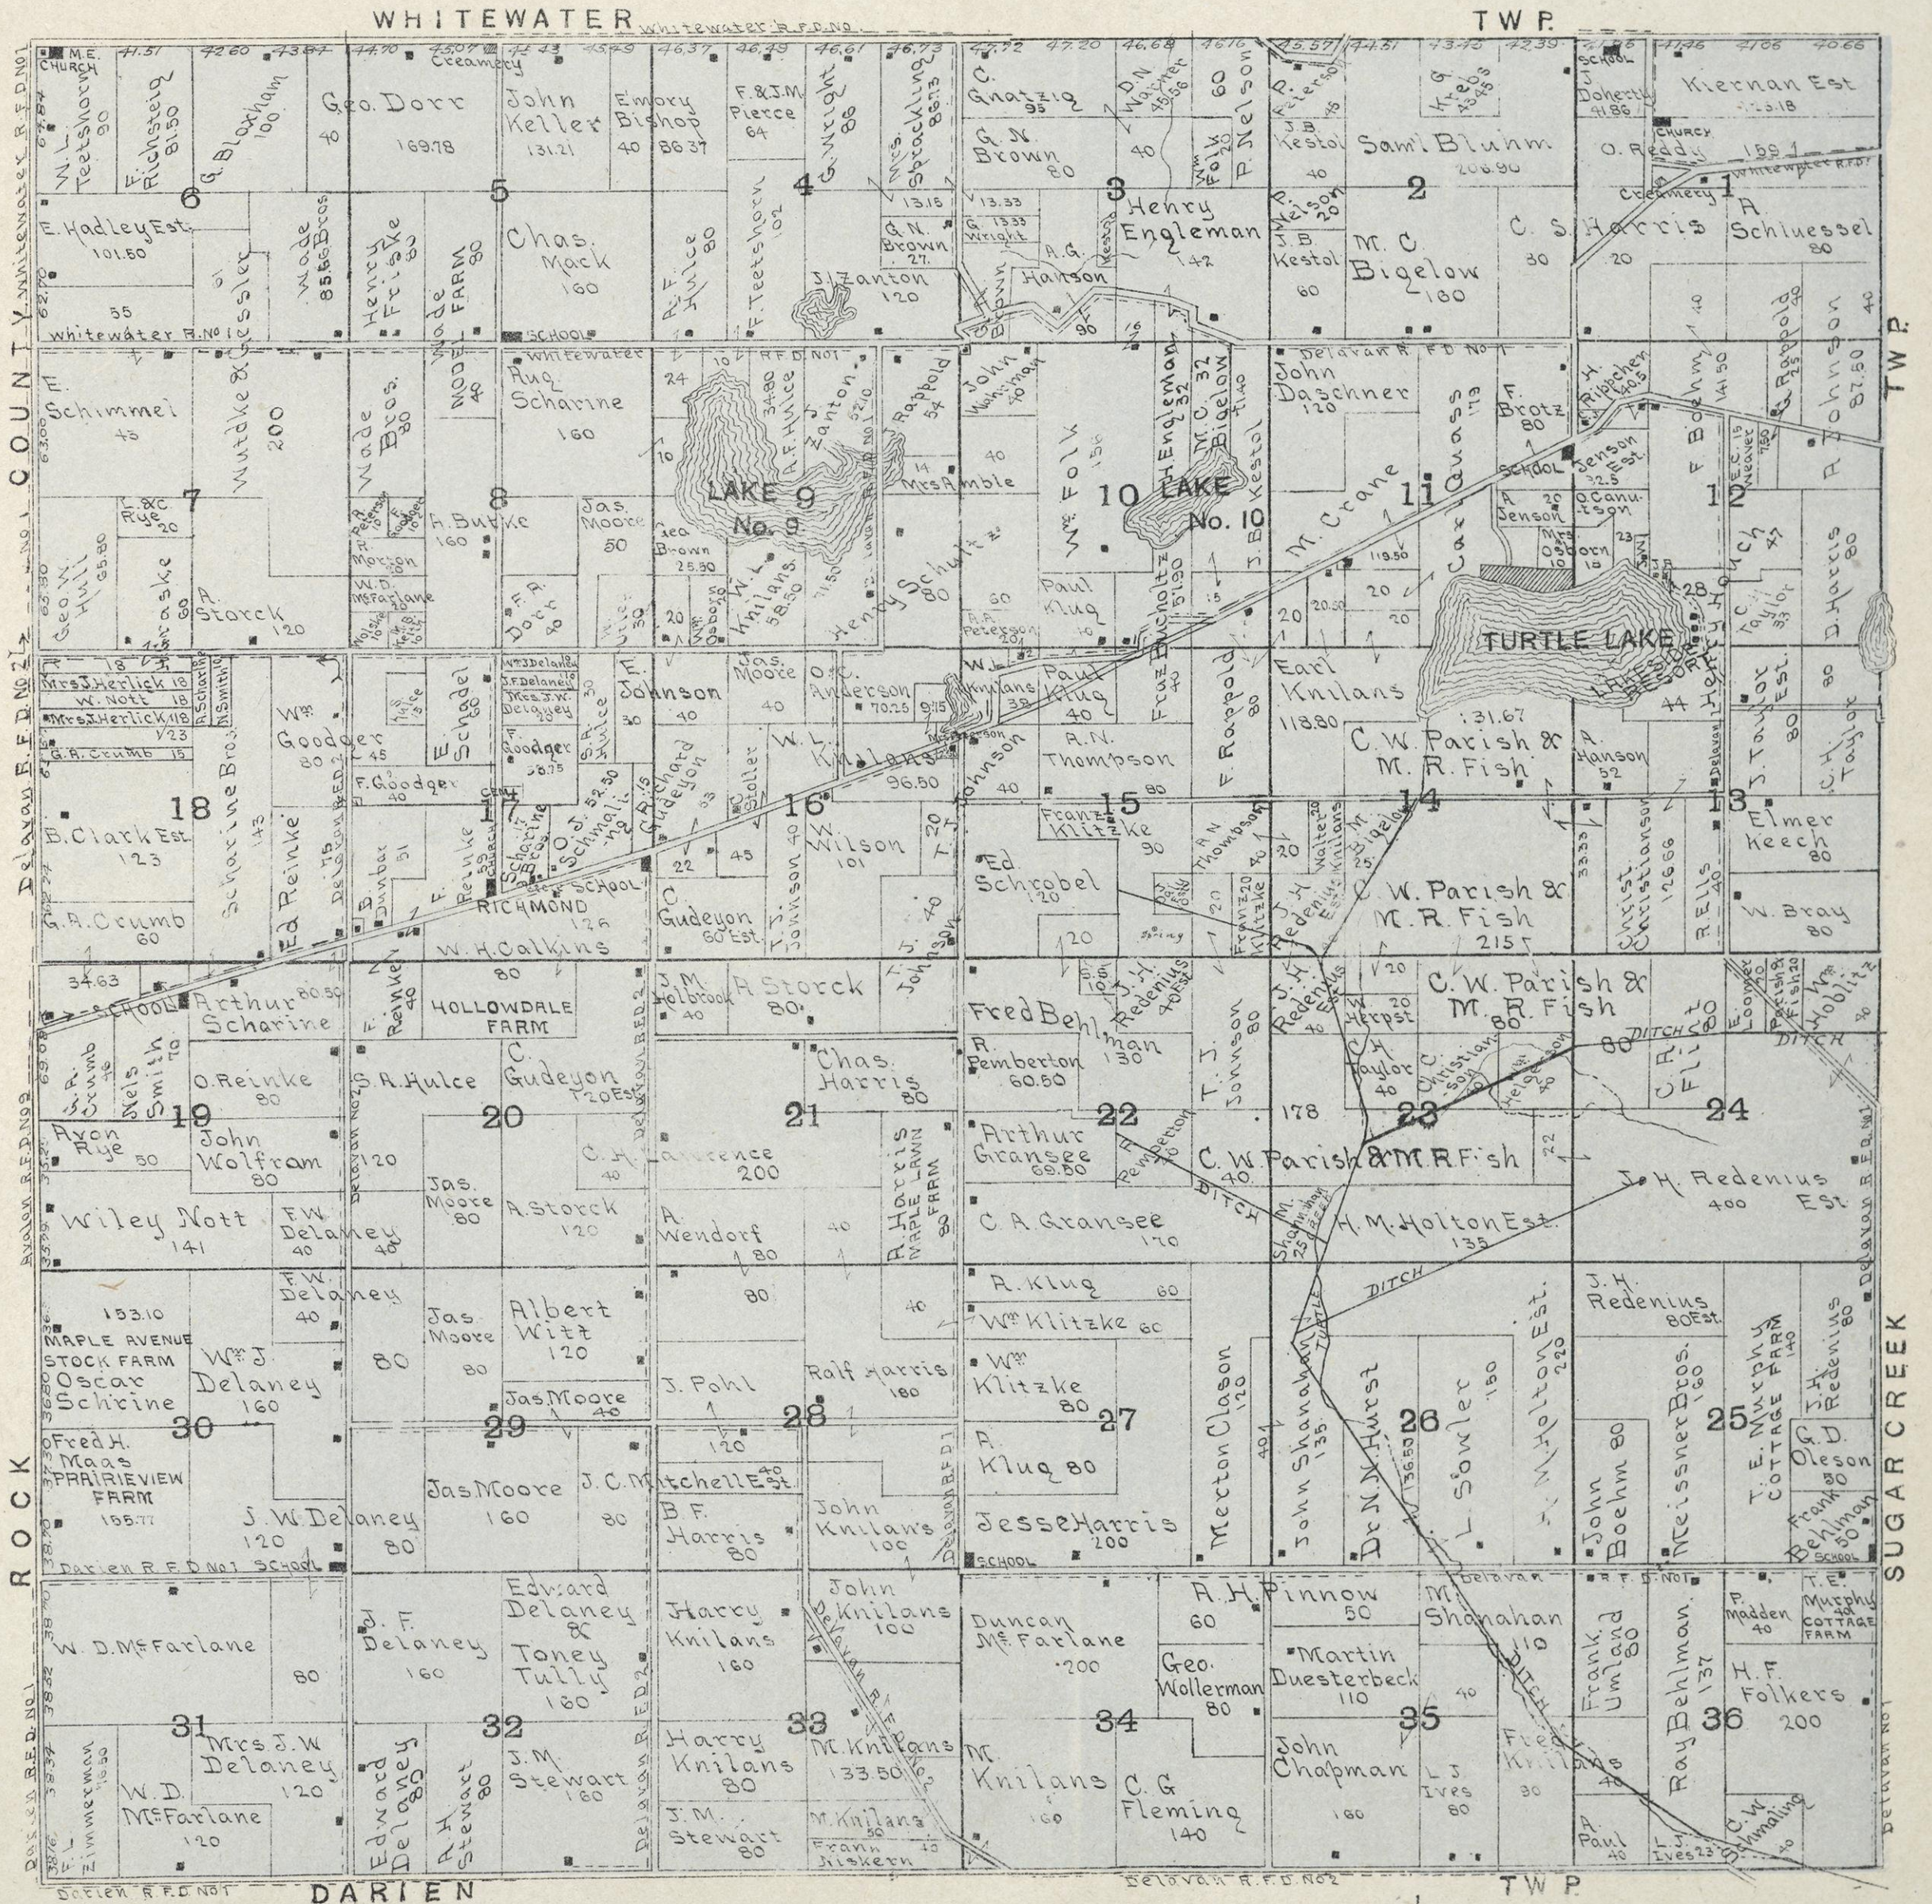


MAP OF
SUGAR CREEK
TOWNSHIP

T.3N. R.16E. of the 4th P.M.

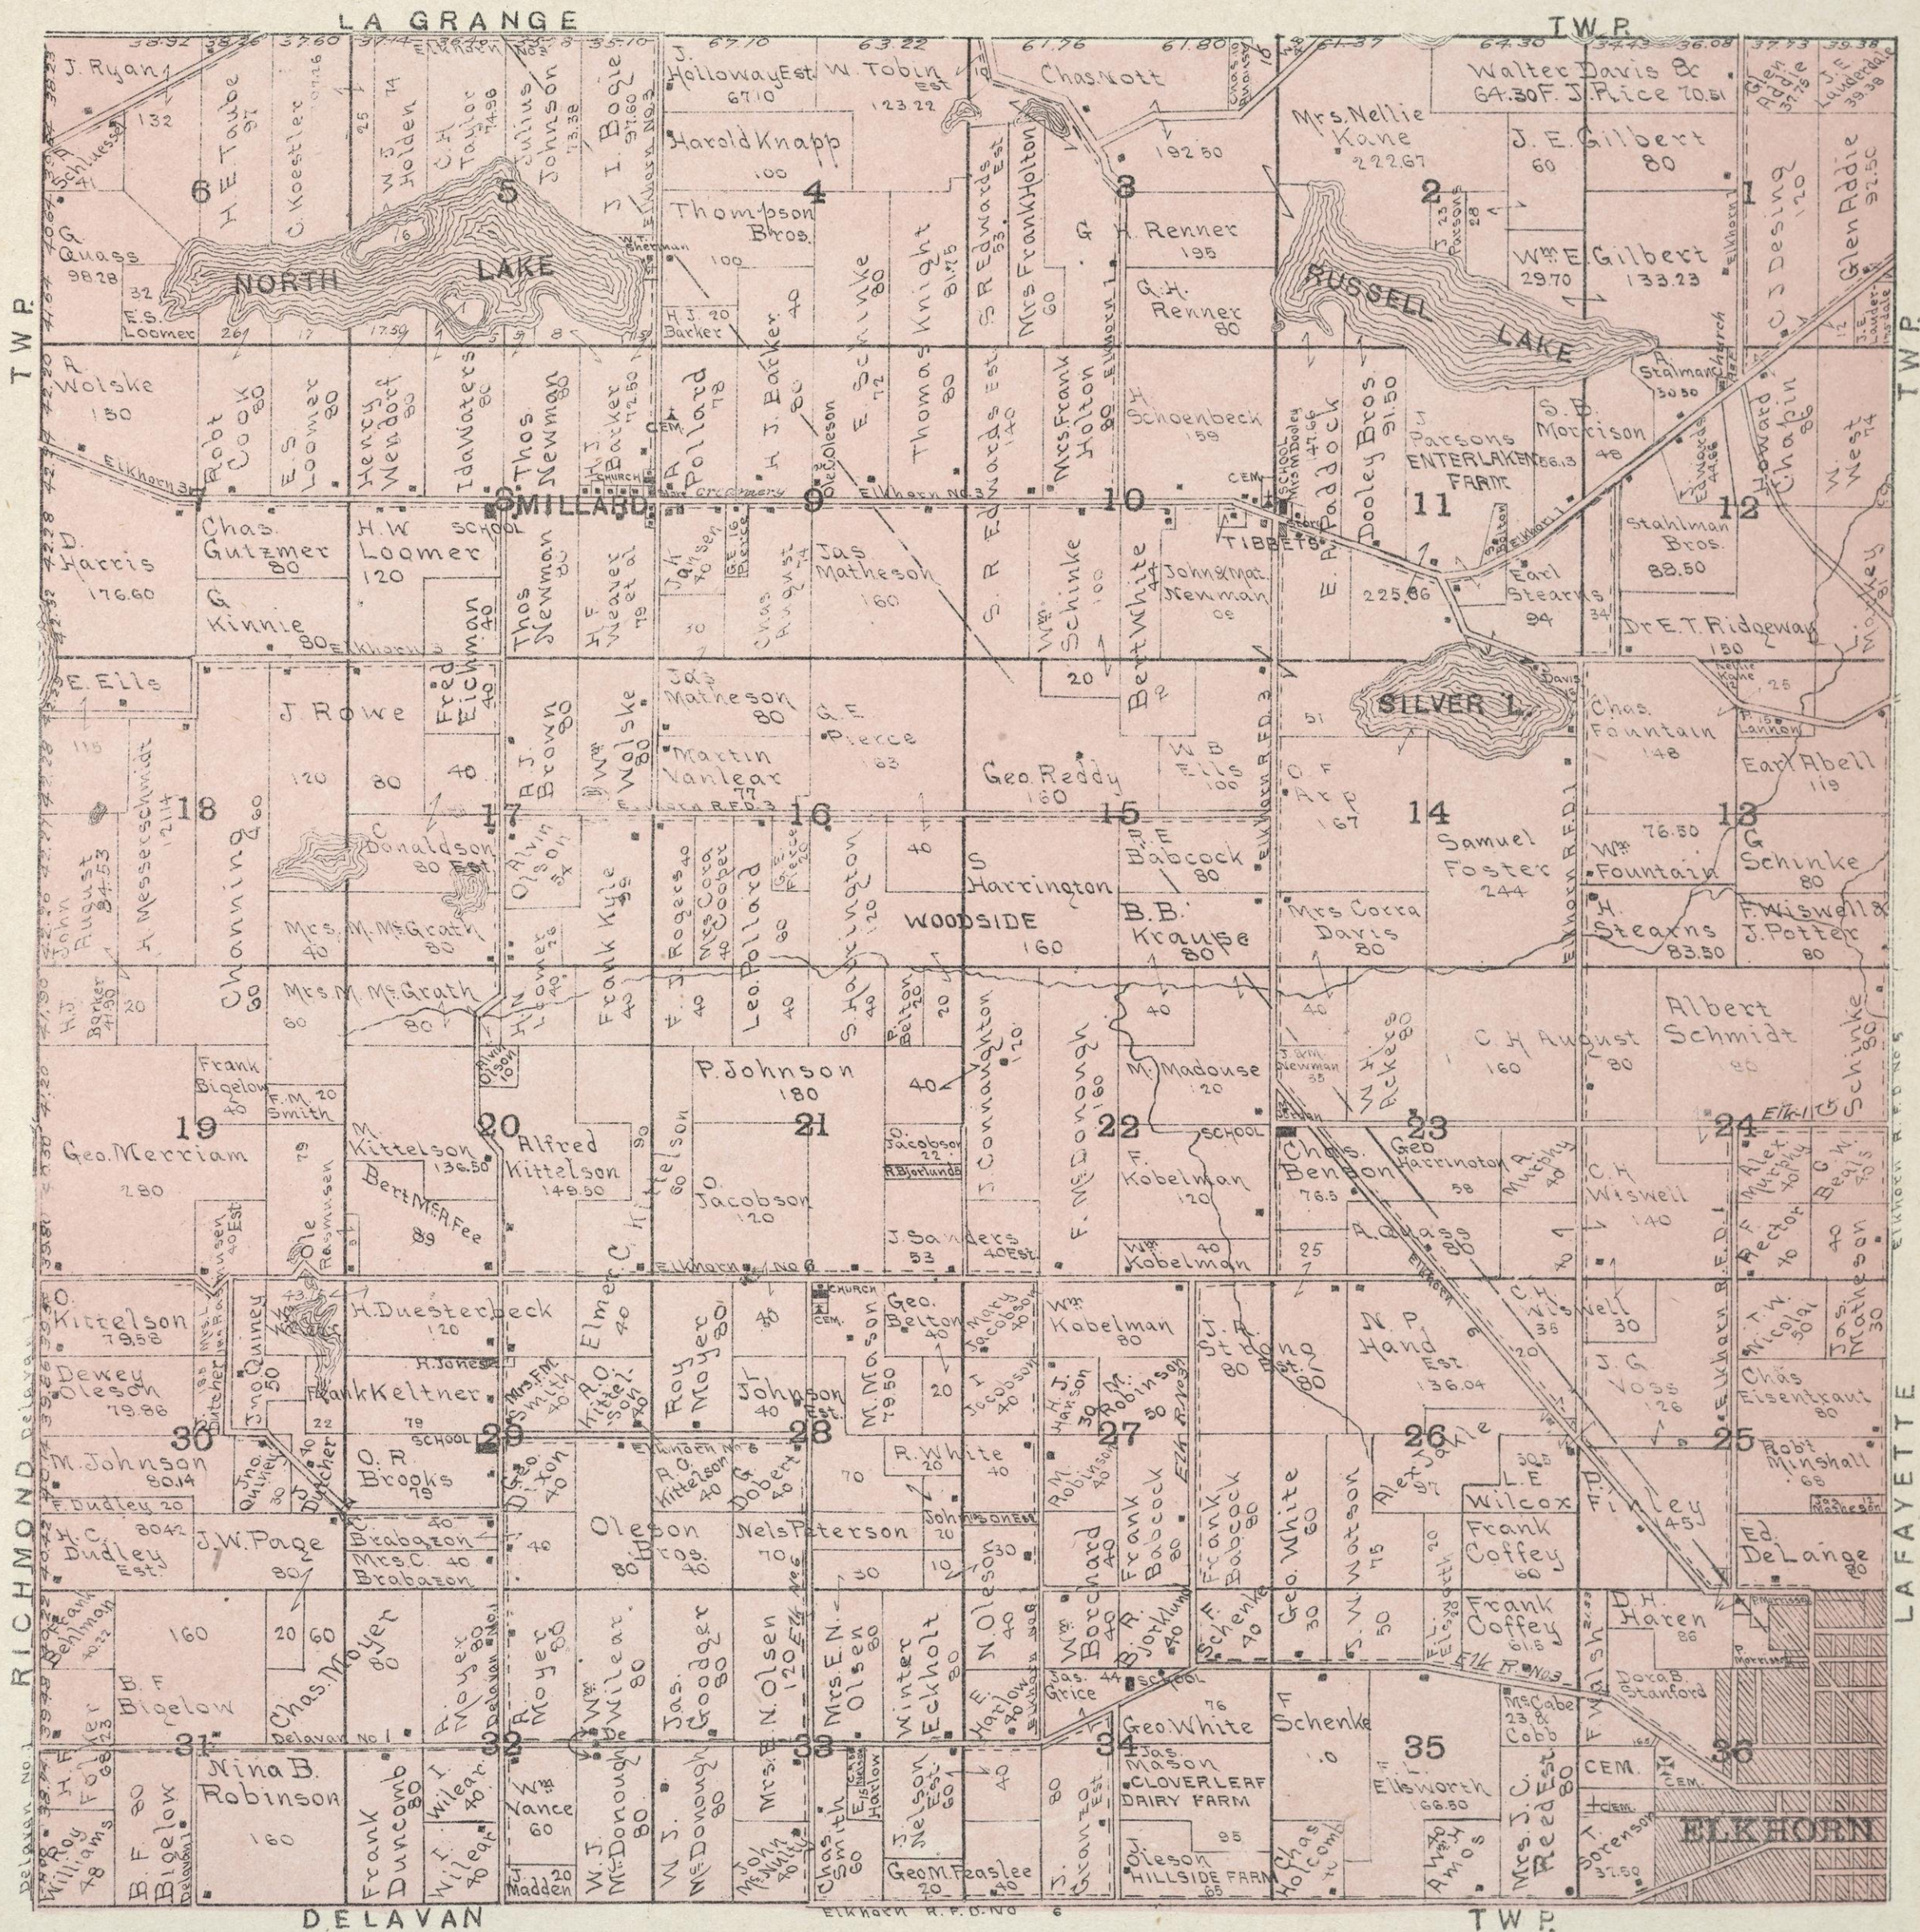


T. 3 N., R. 17 E. of the 4th P.M.

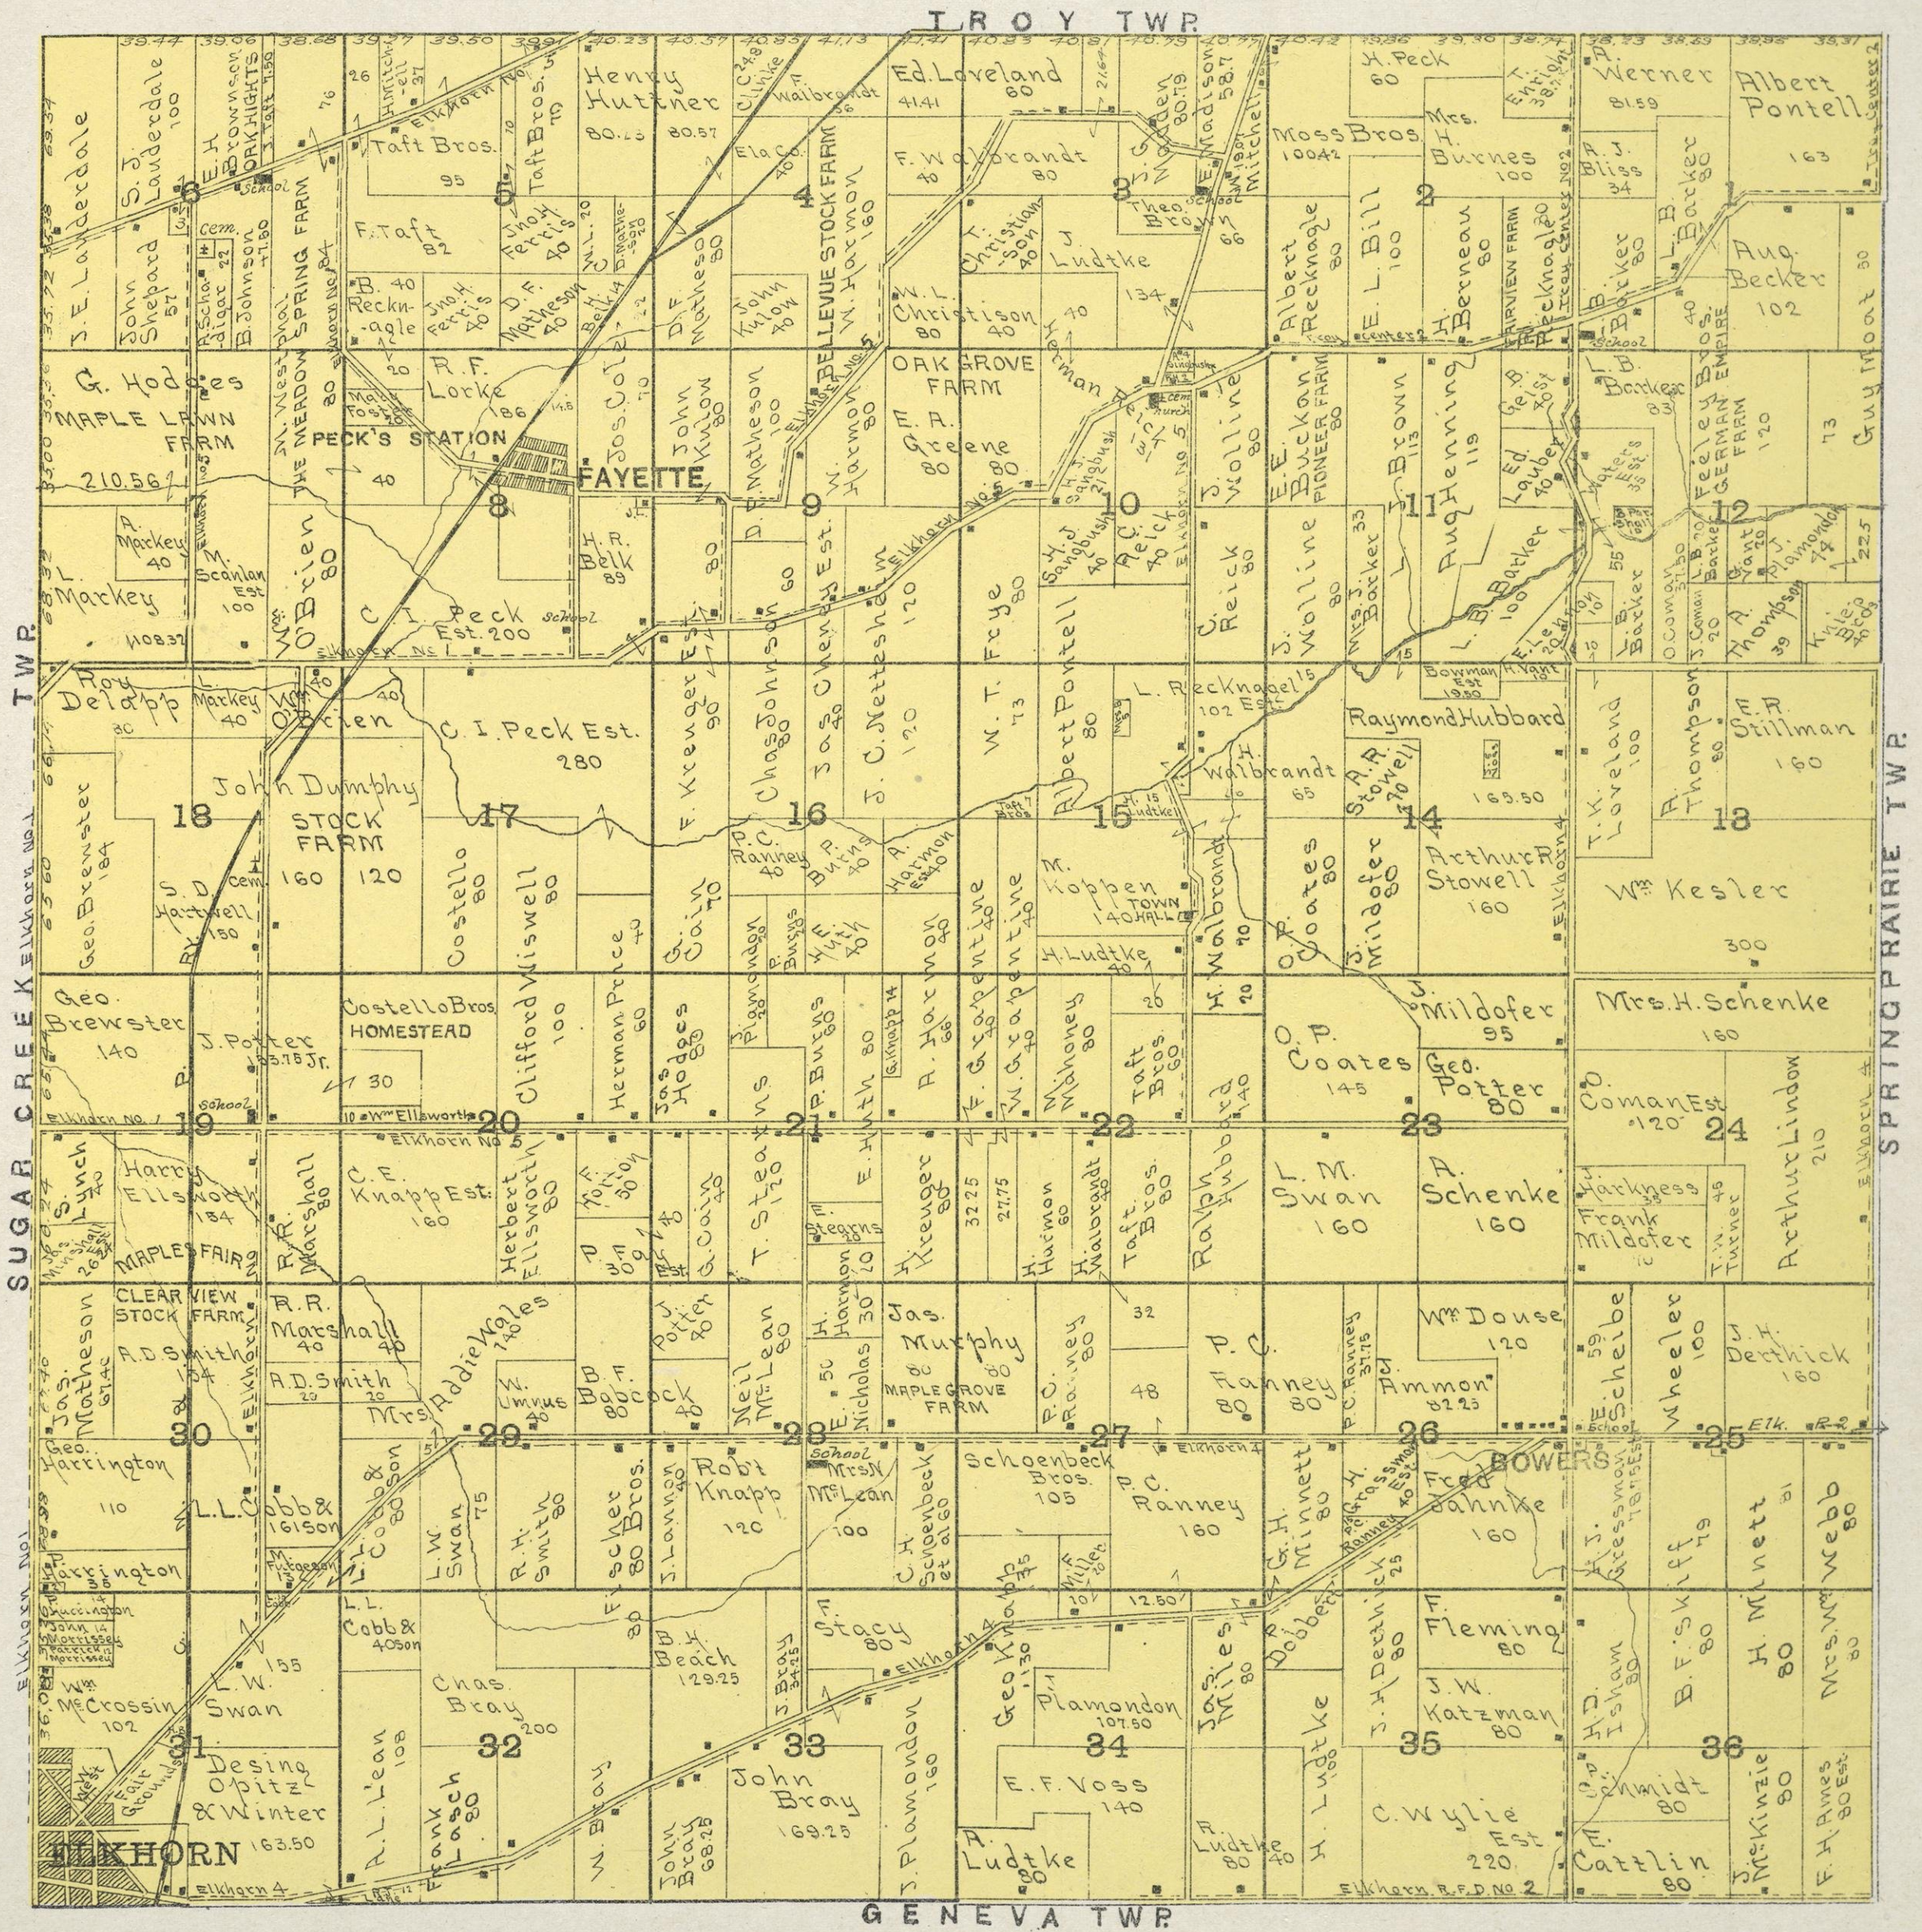

MAP OF SPRING PRAIRIE TOWNSHIP

T.3N., R.18E. of the 4th P.M.

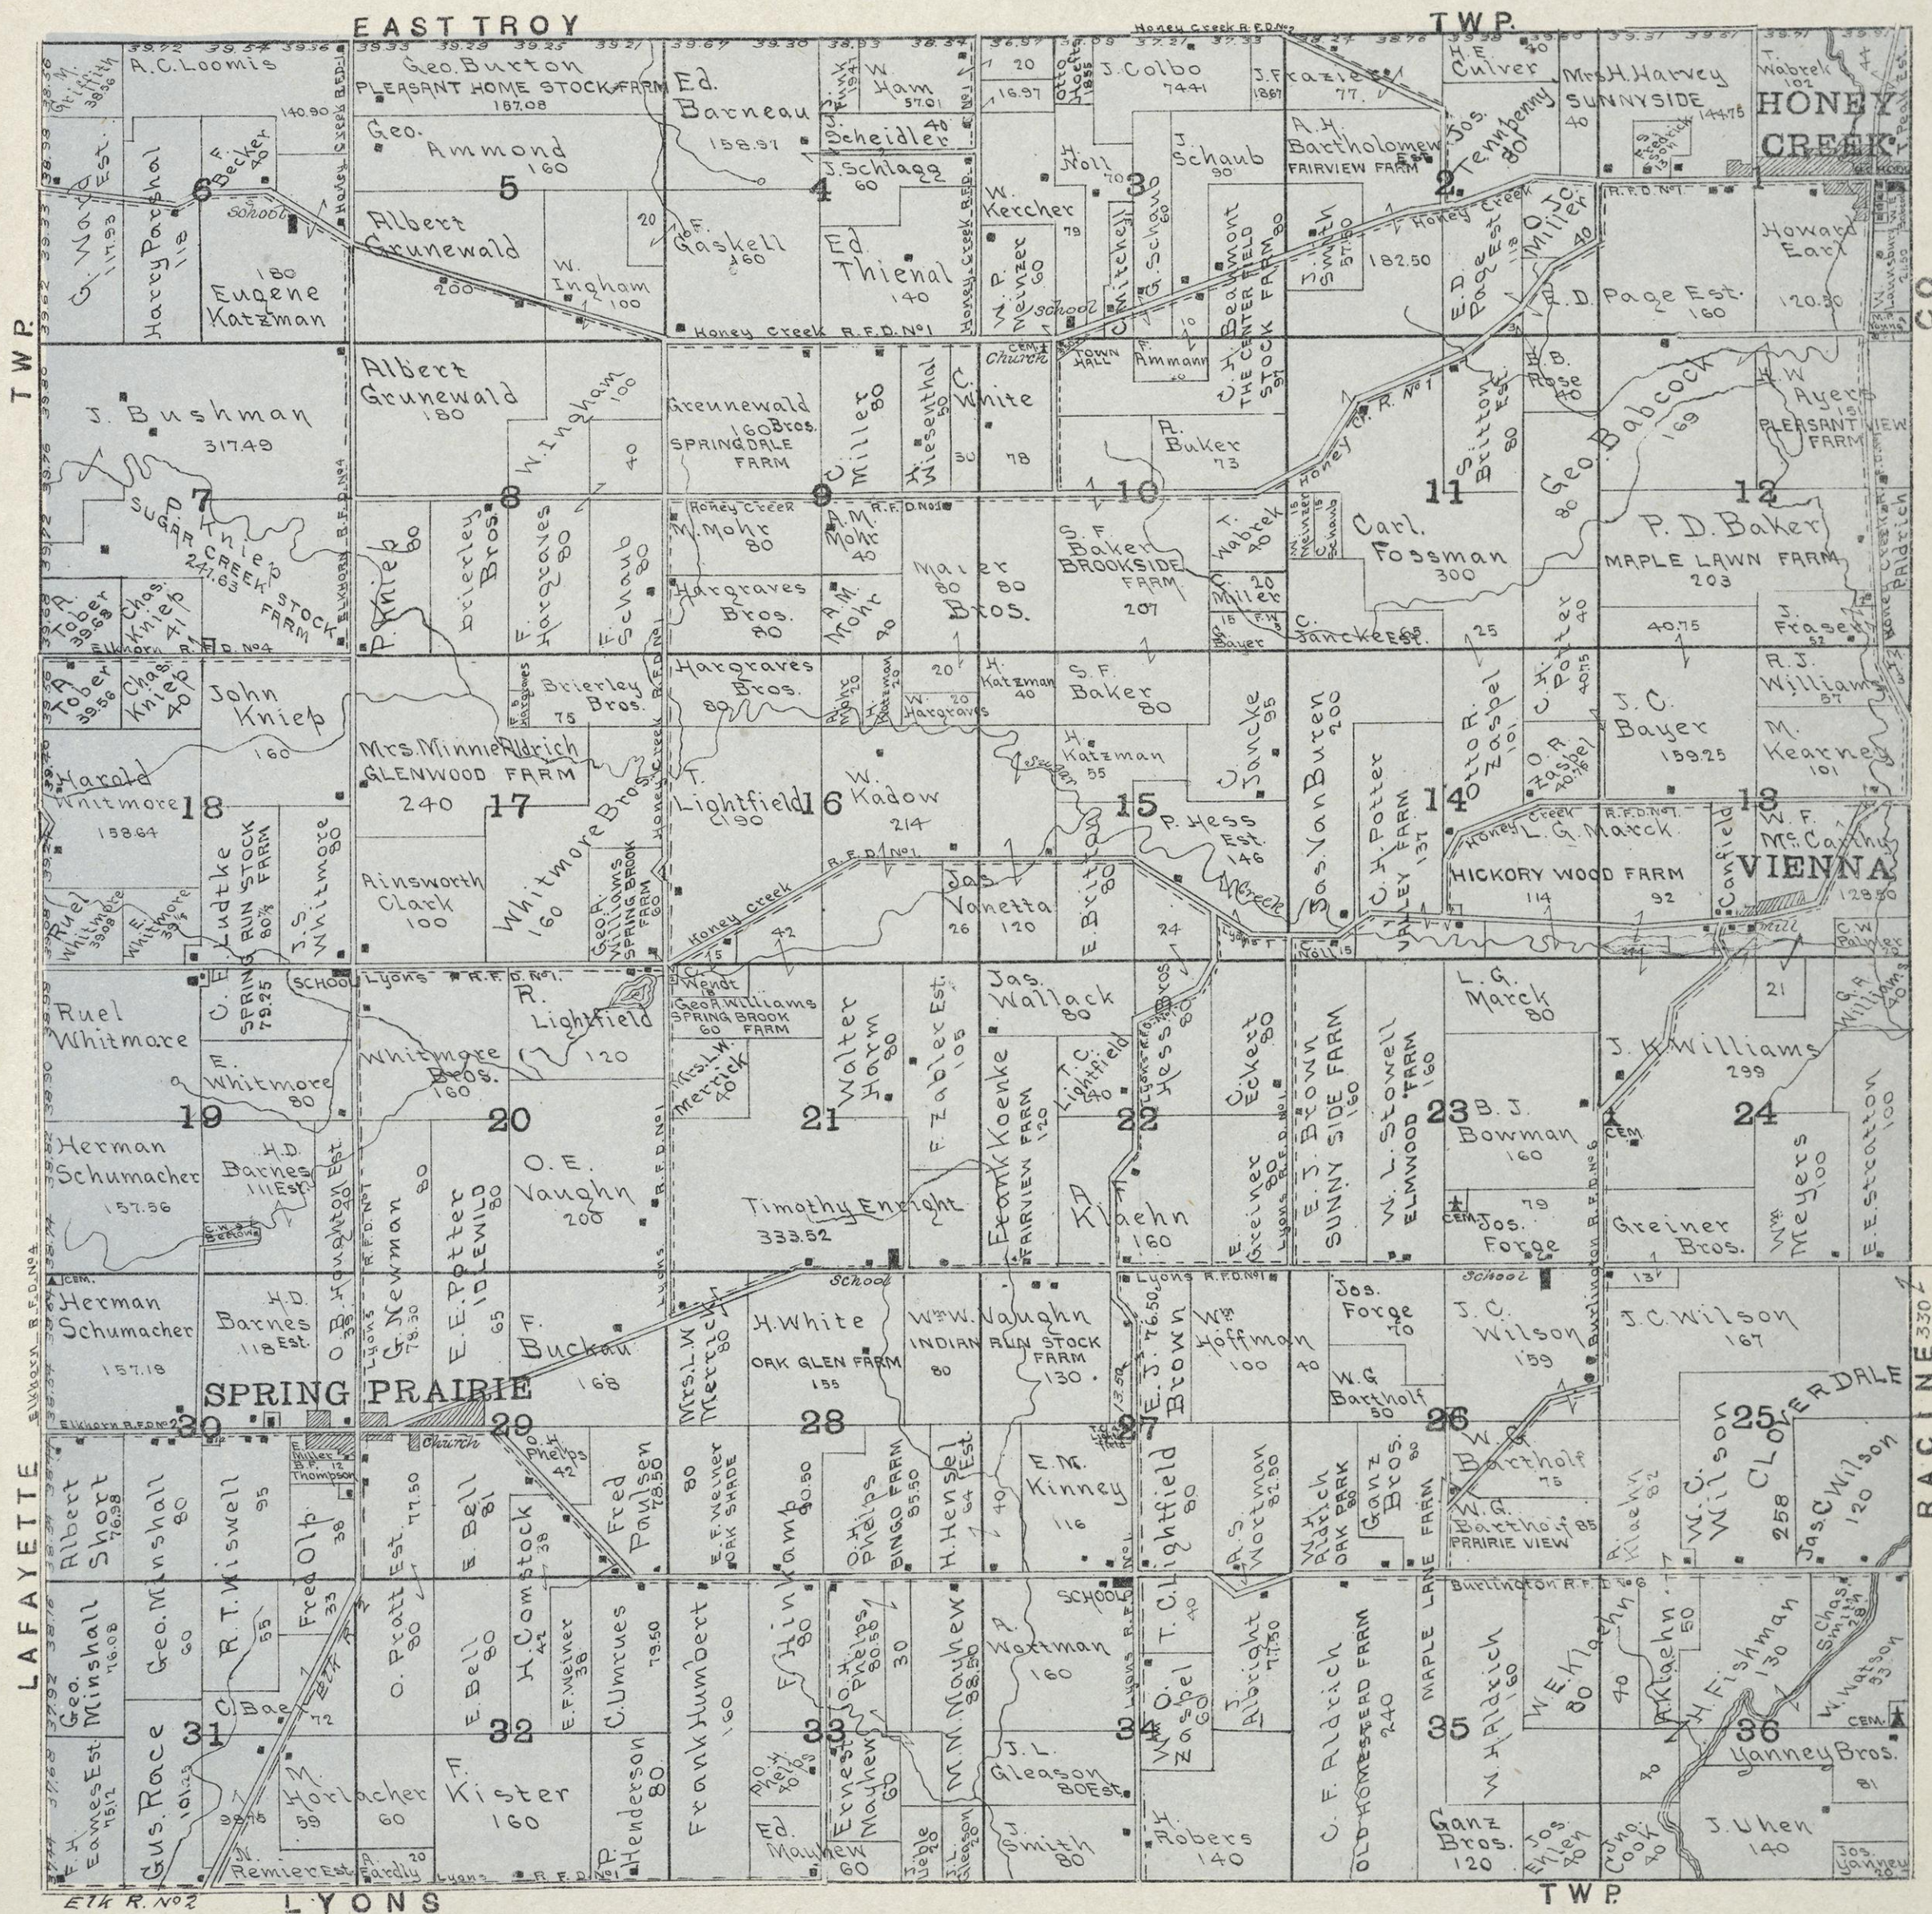


CO.

RACINE


MAP OF
LYONS
TOWNSHIP

T.2N., R.18E. of the 4th P.M.

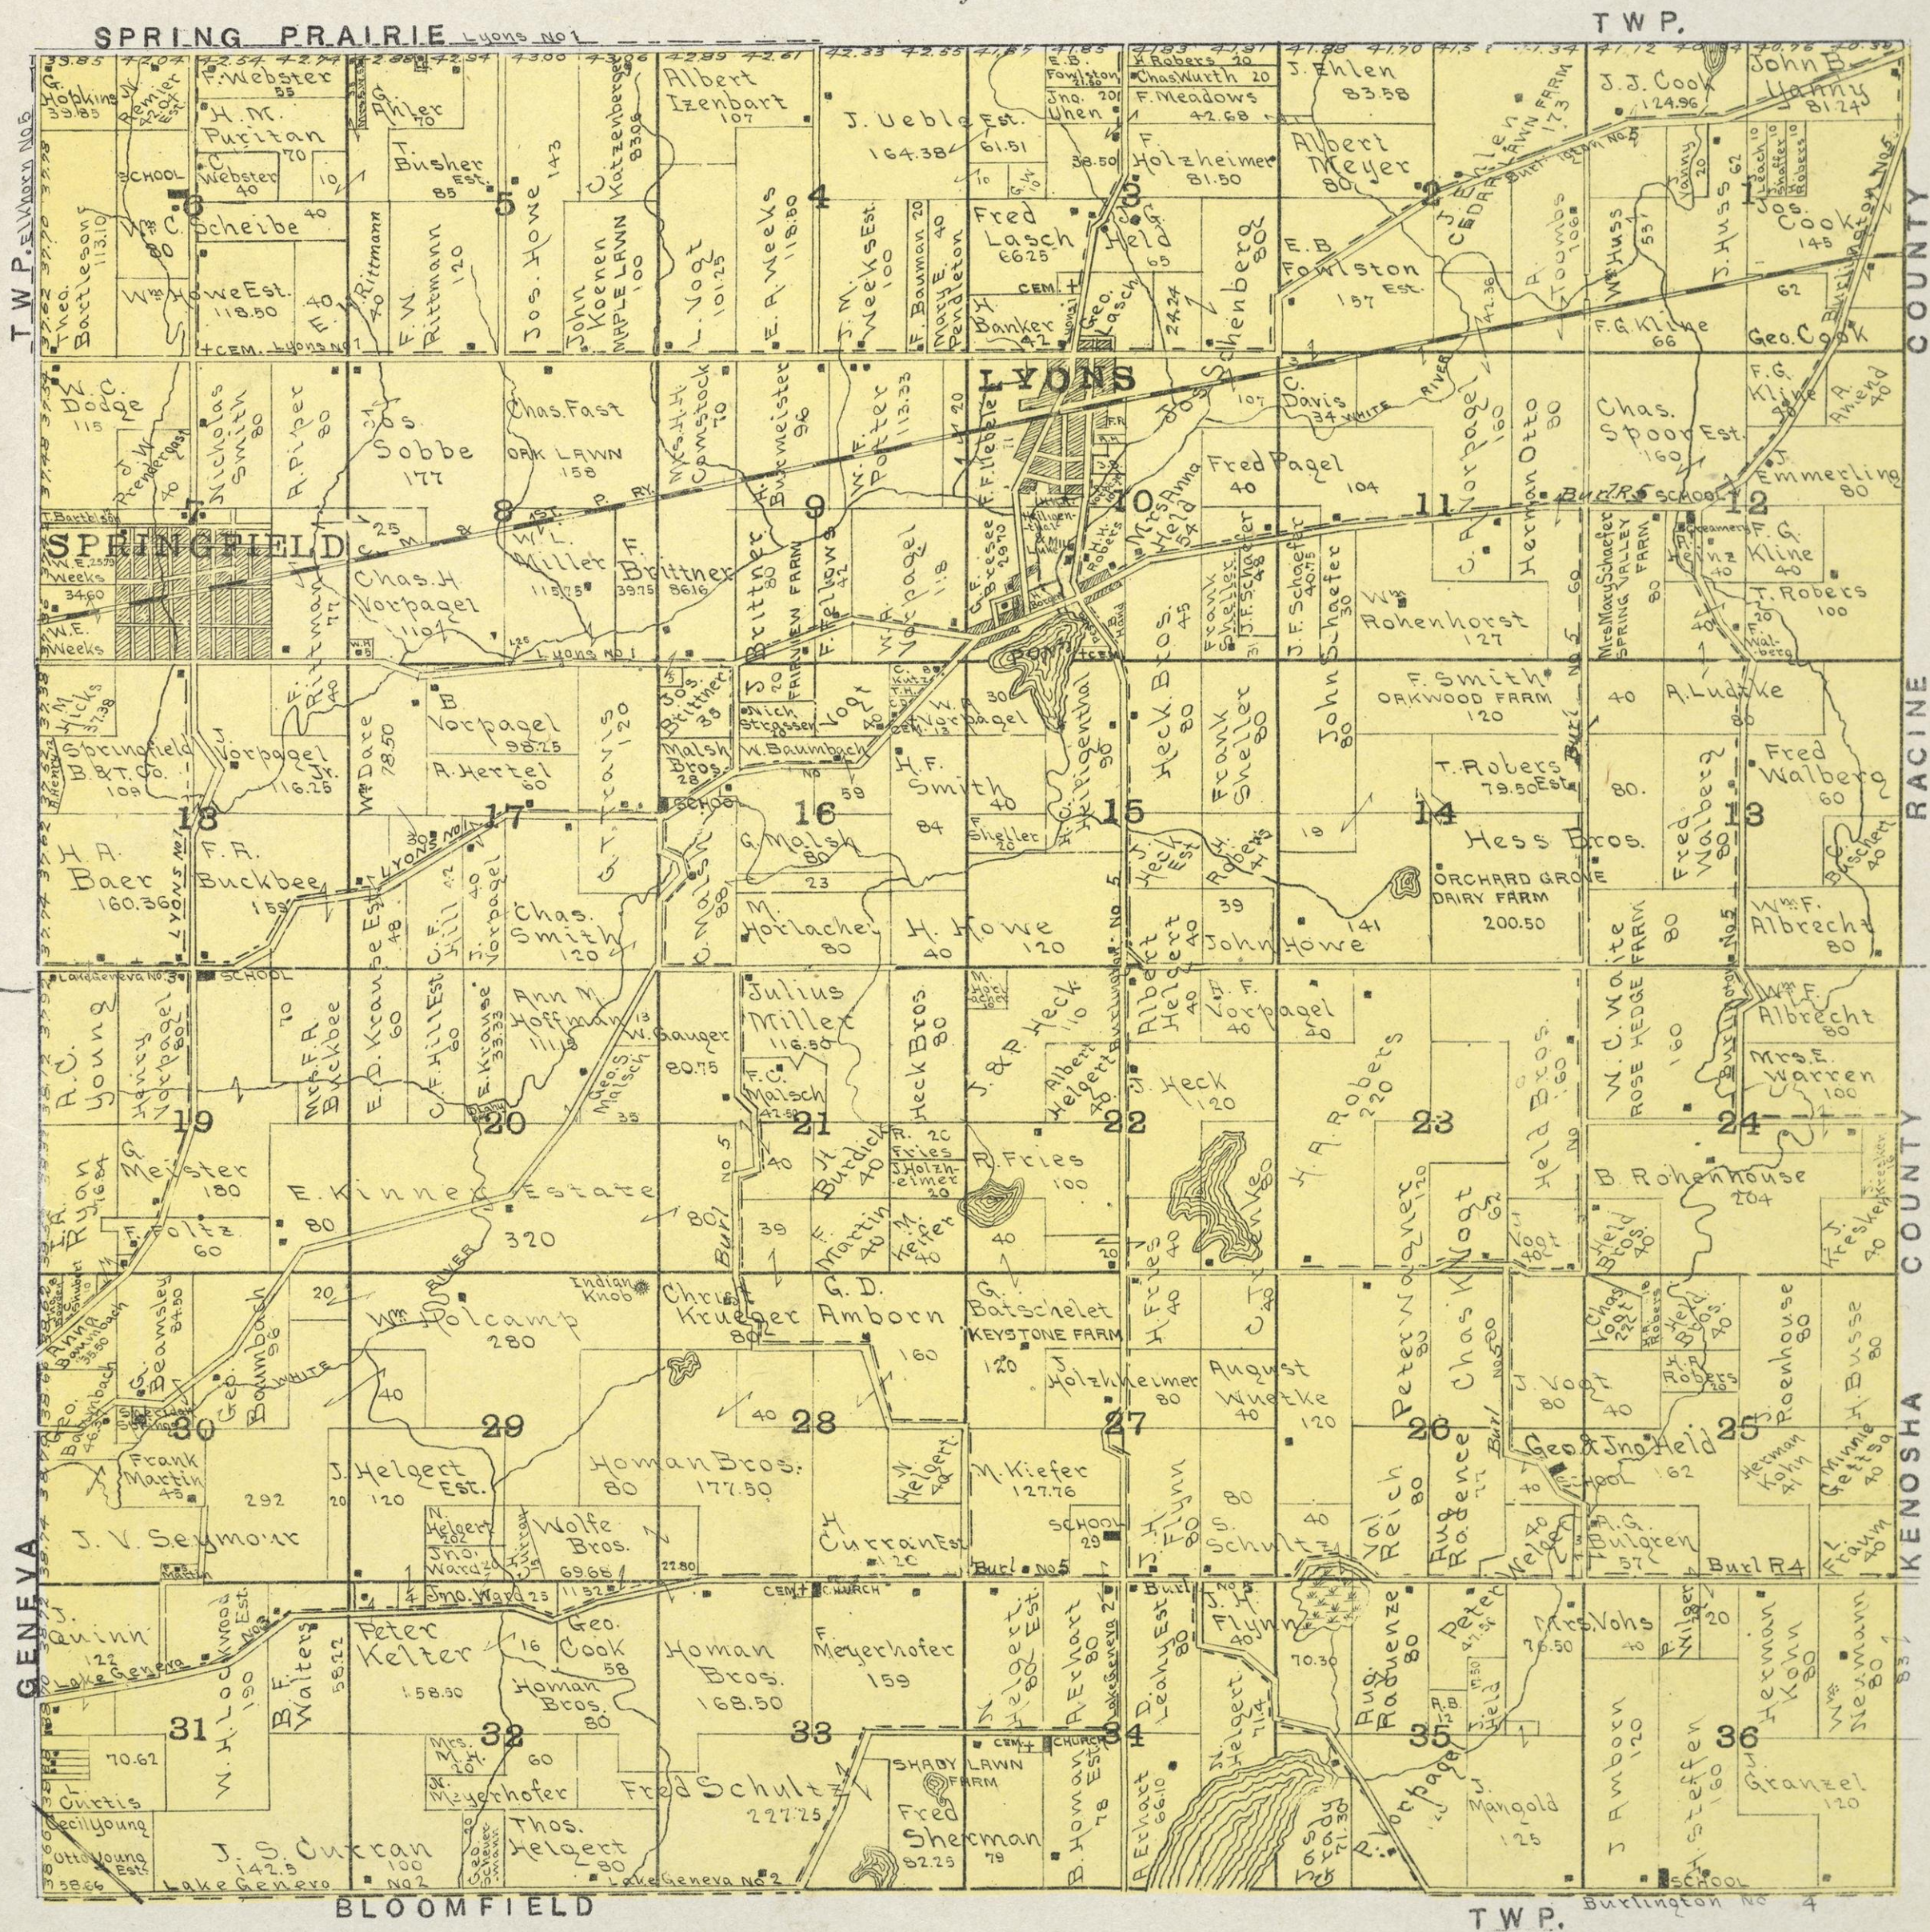

MAP OF
GENEVA
TOWNSHIP


T.2N., R.17E. of the 4th PM

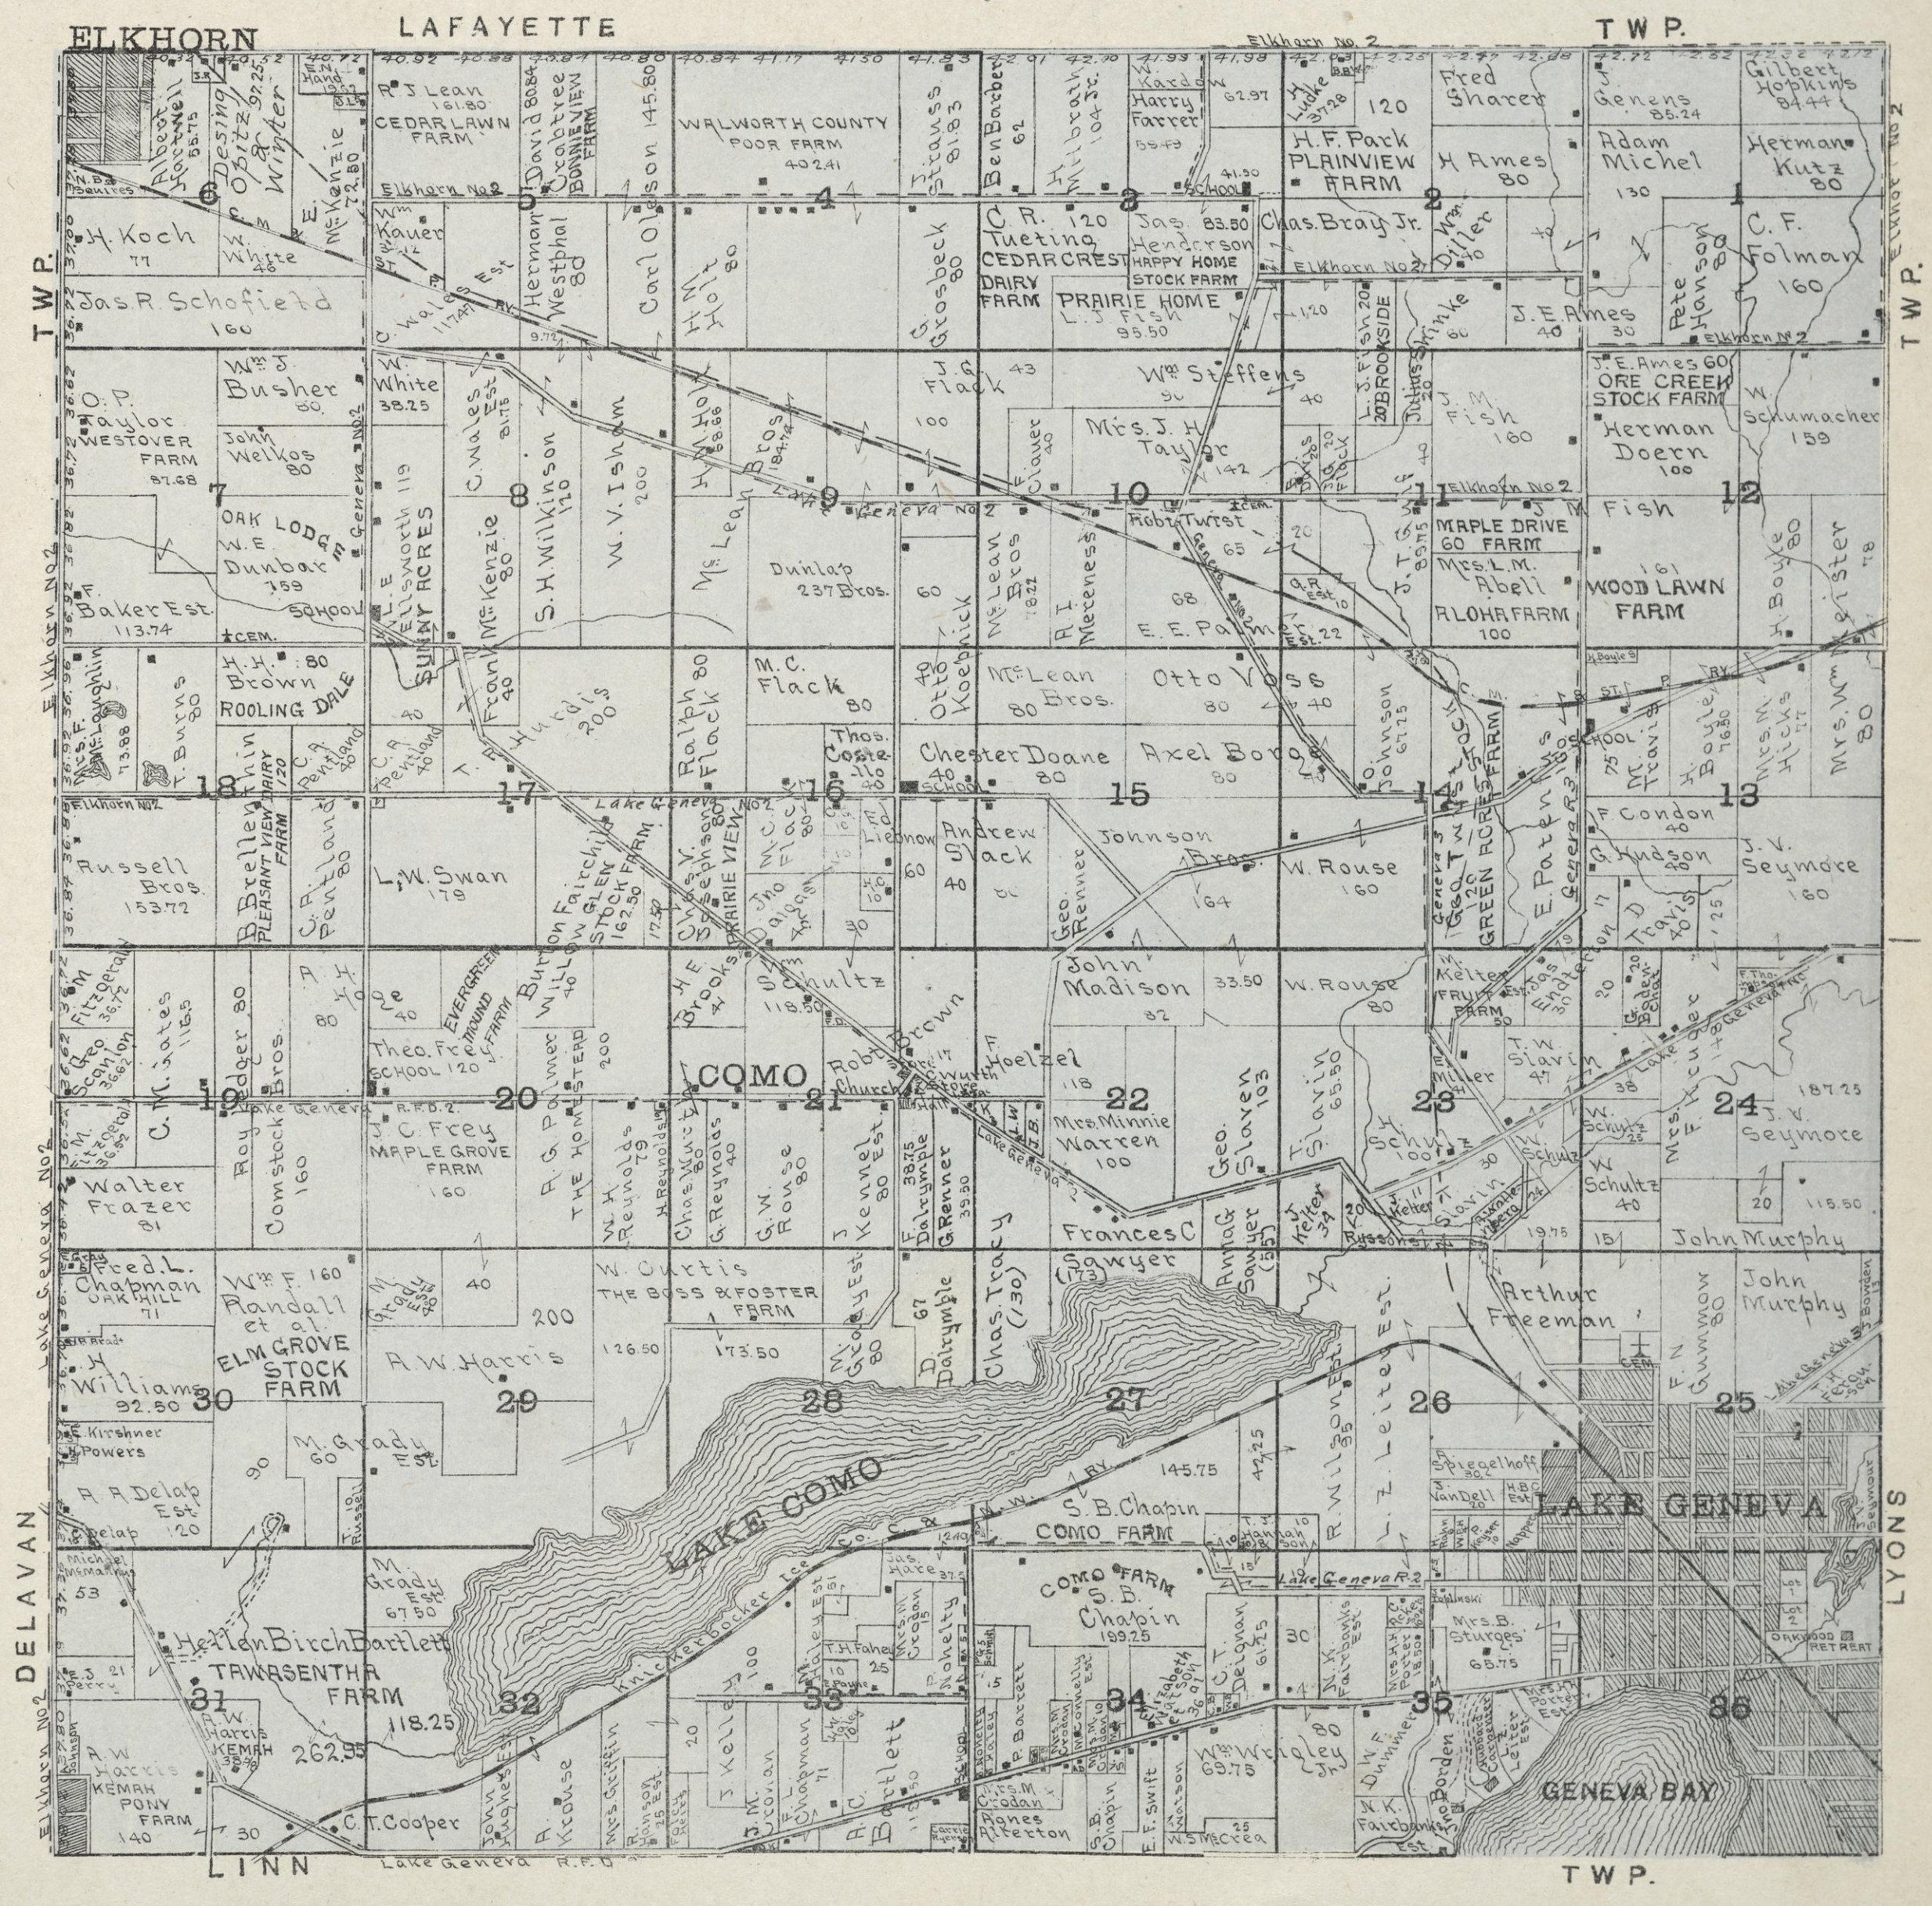

MAP OF
DELANAN
TOWNSHIP


T.2N., R.16E. of the 4th P.M.



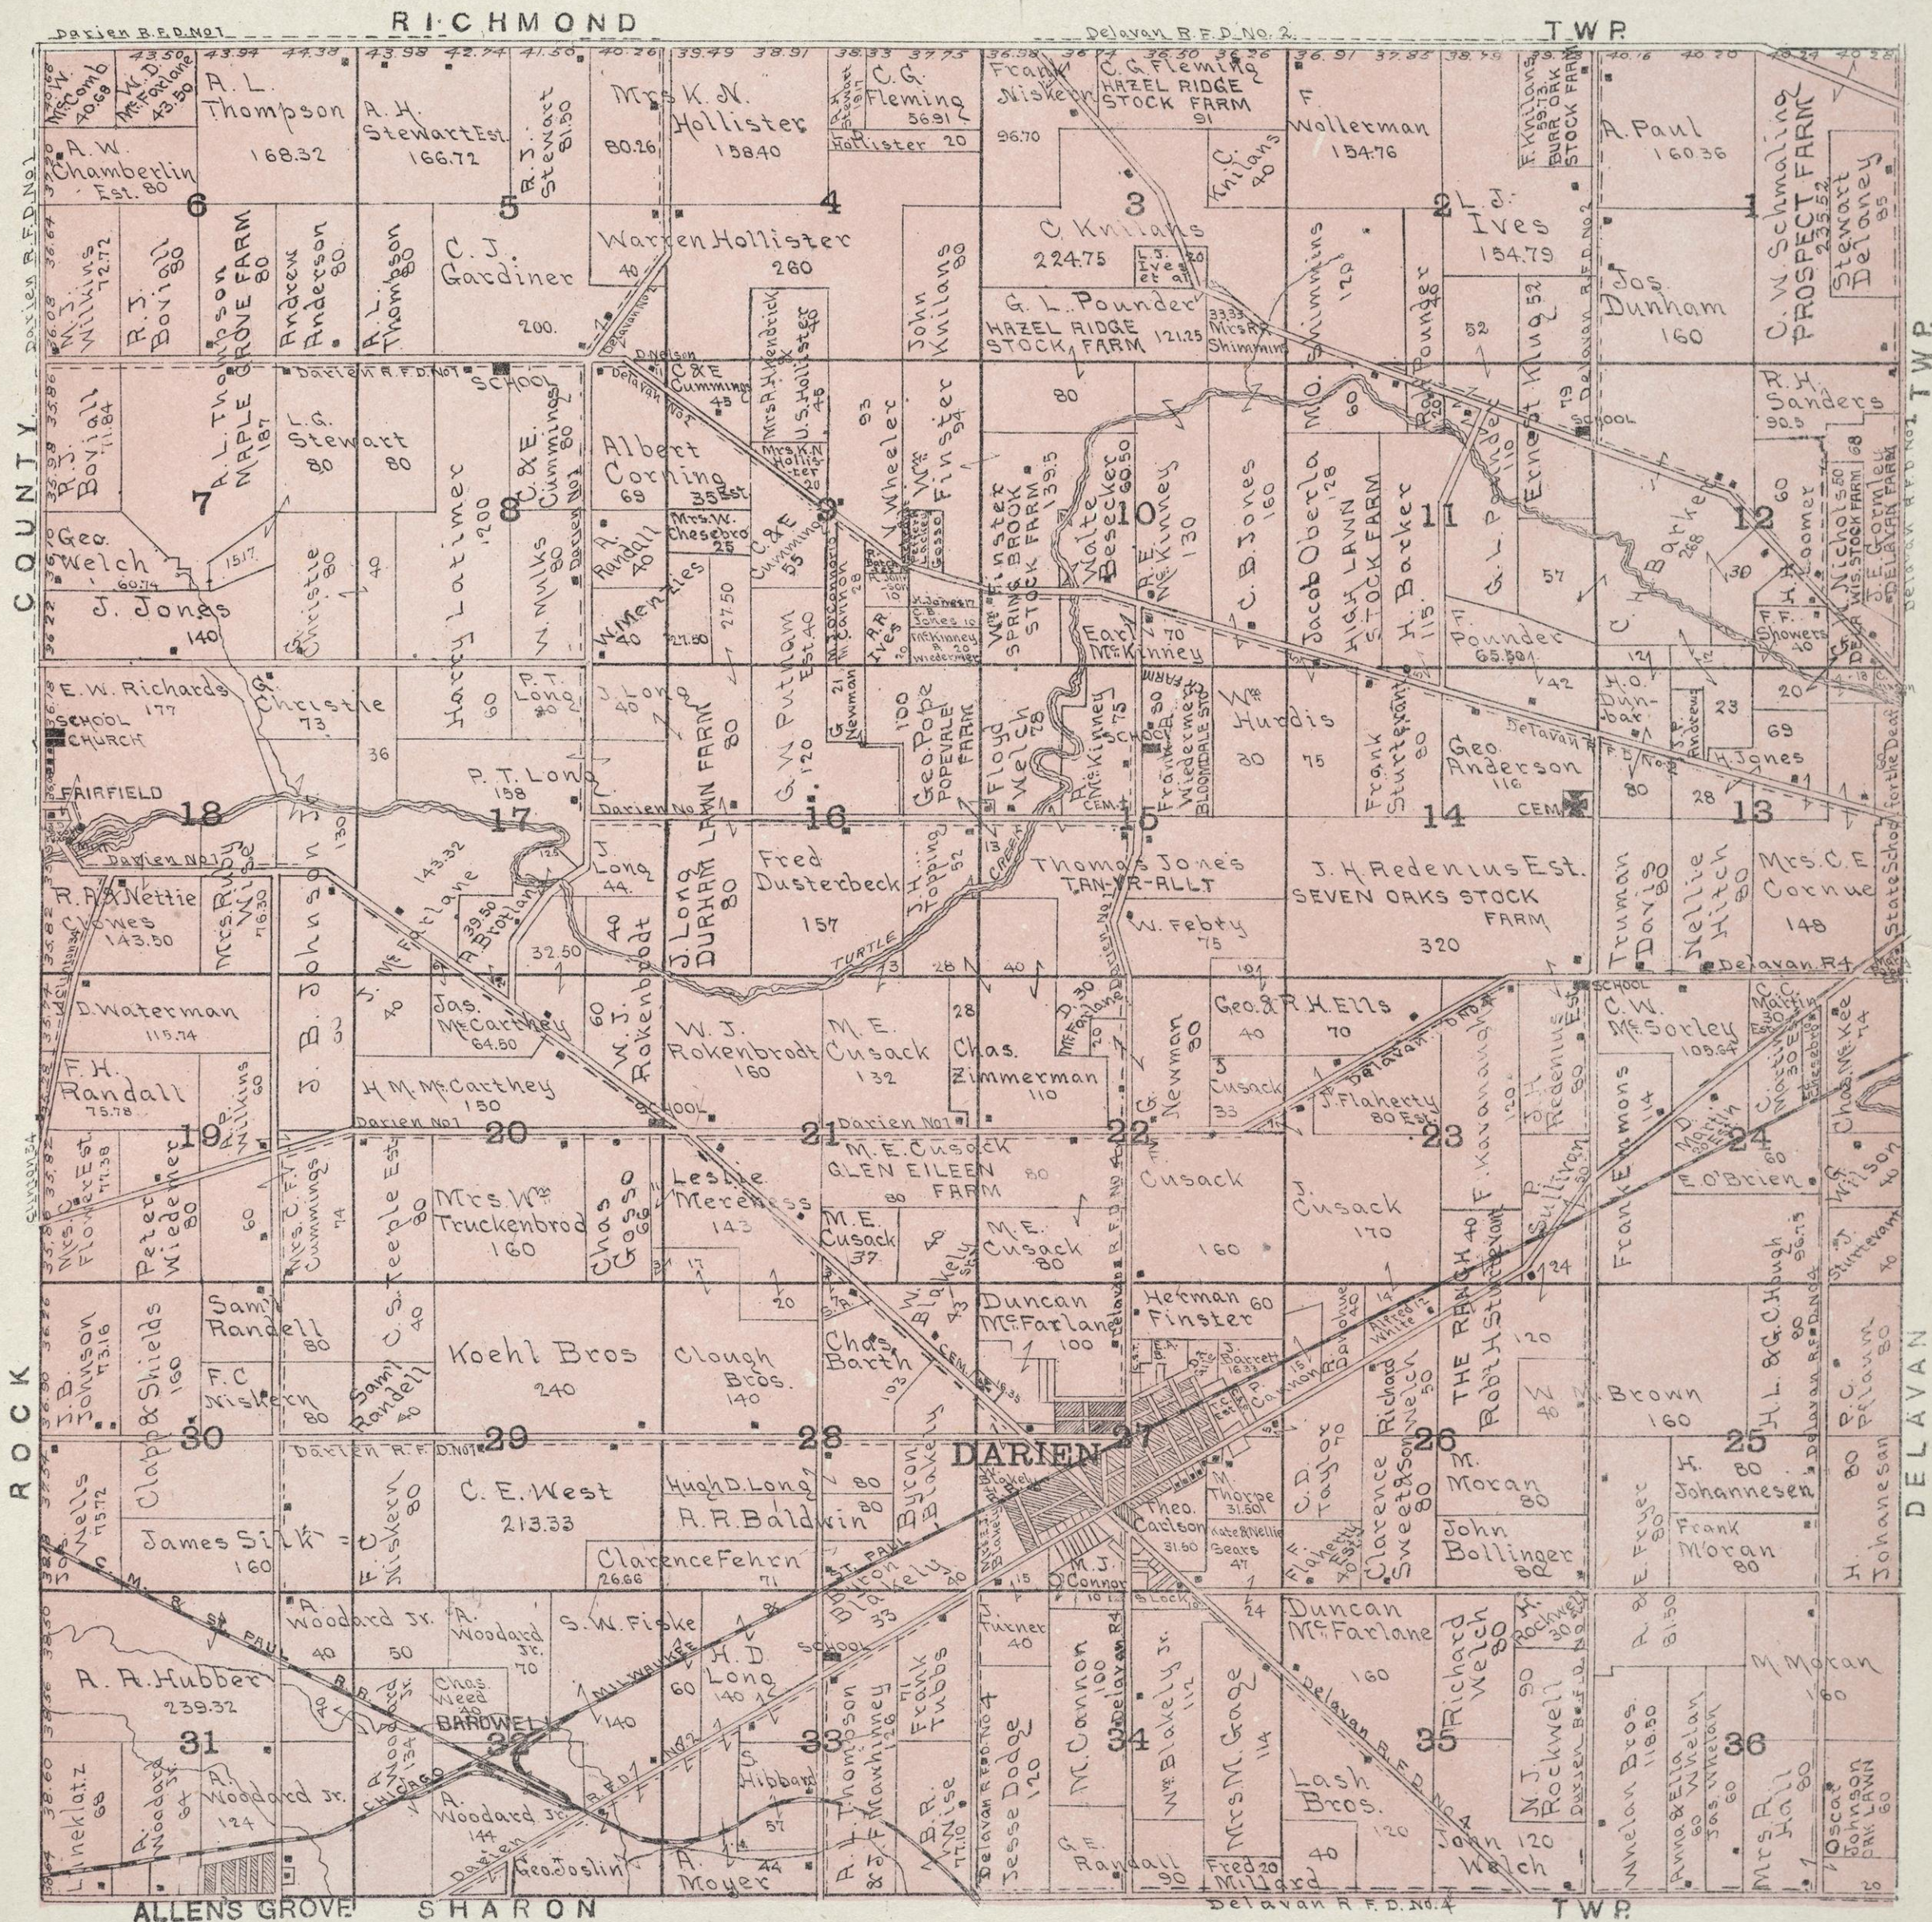


MAP OF SHARON TOWNSHIP

T.1N., R.15E. of the 4th P.M.

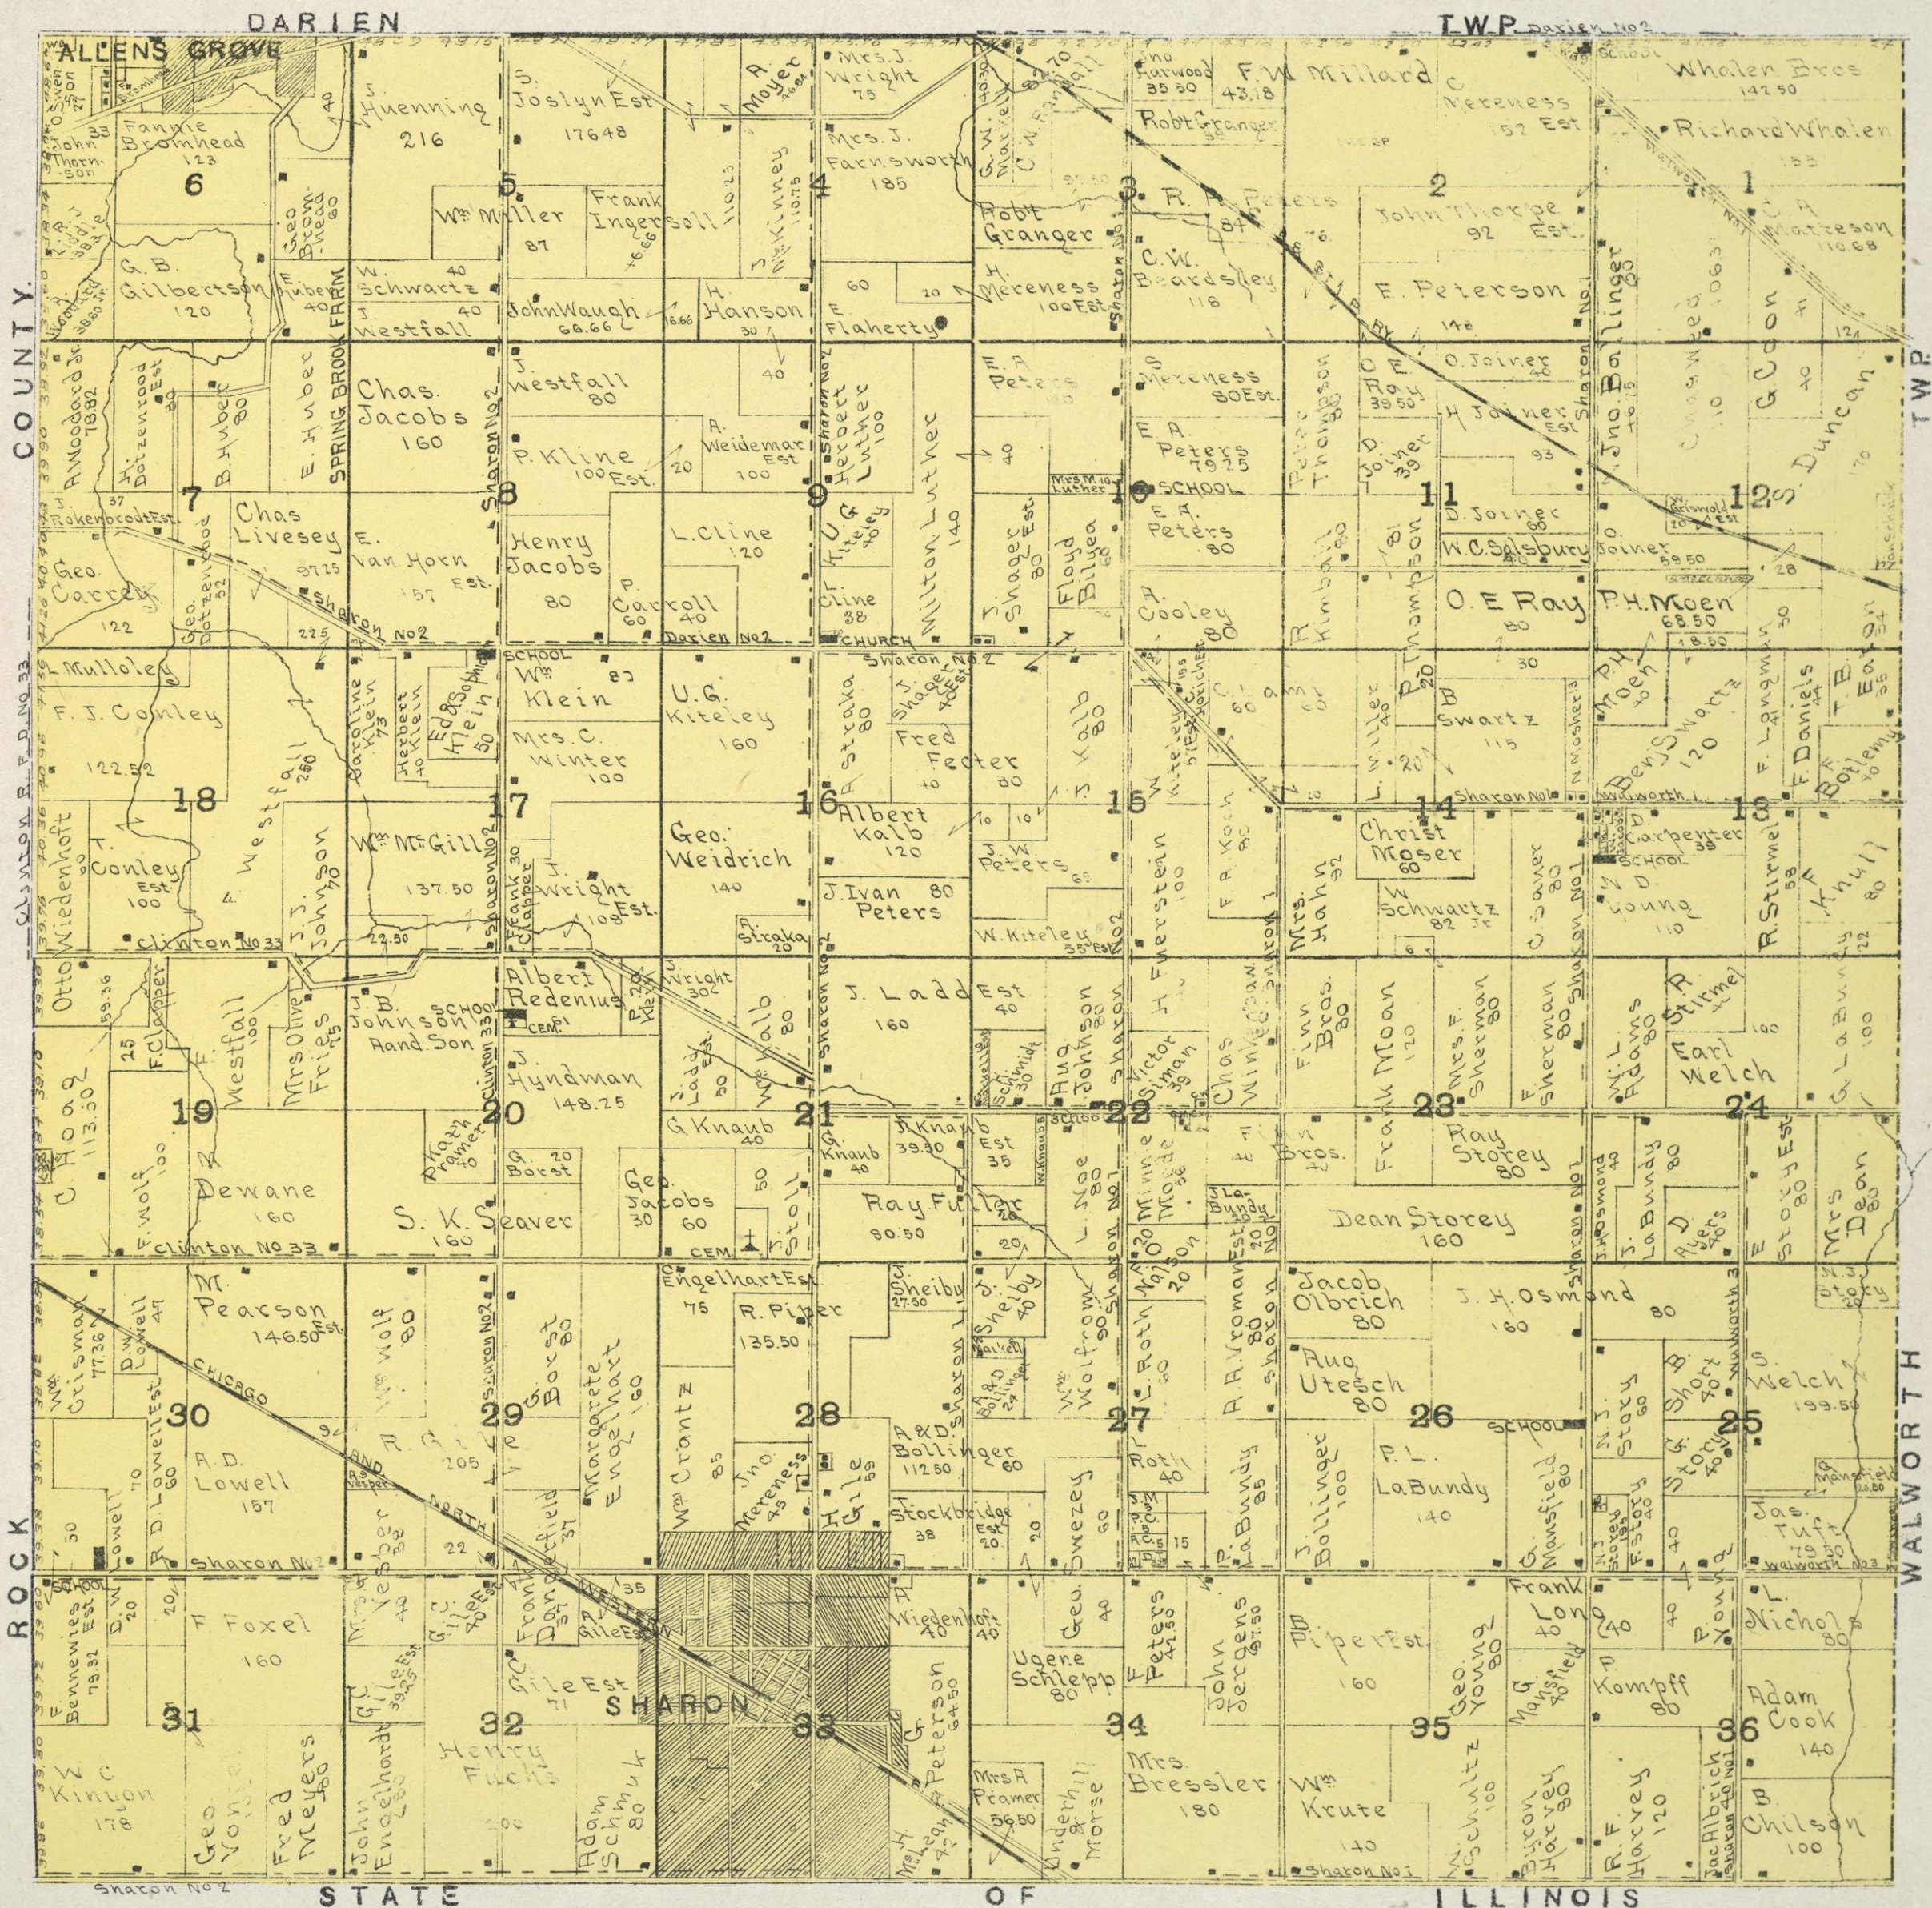

MAP OF WALWORTH TOWNSHIP

T.1N., R.16 E. of the 4th P.M.

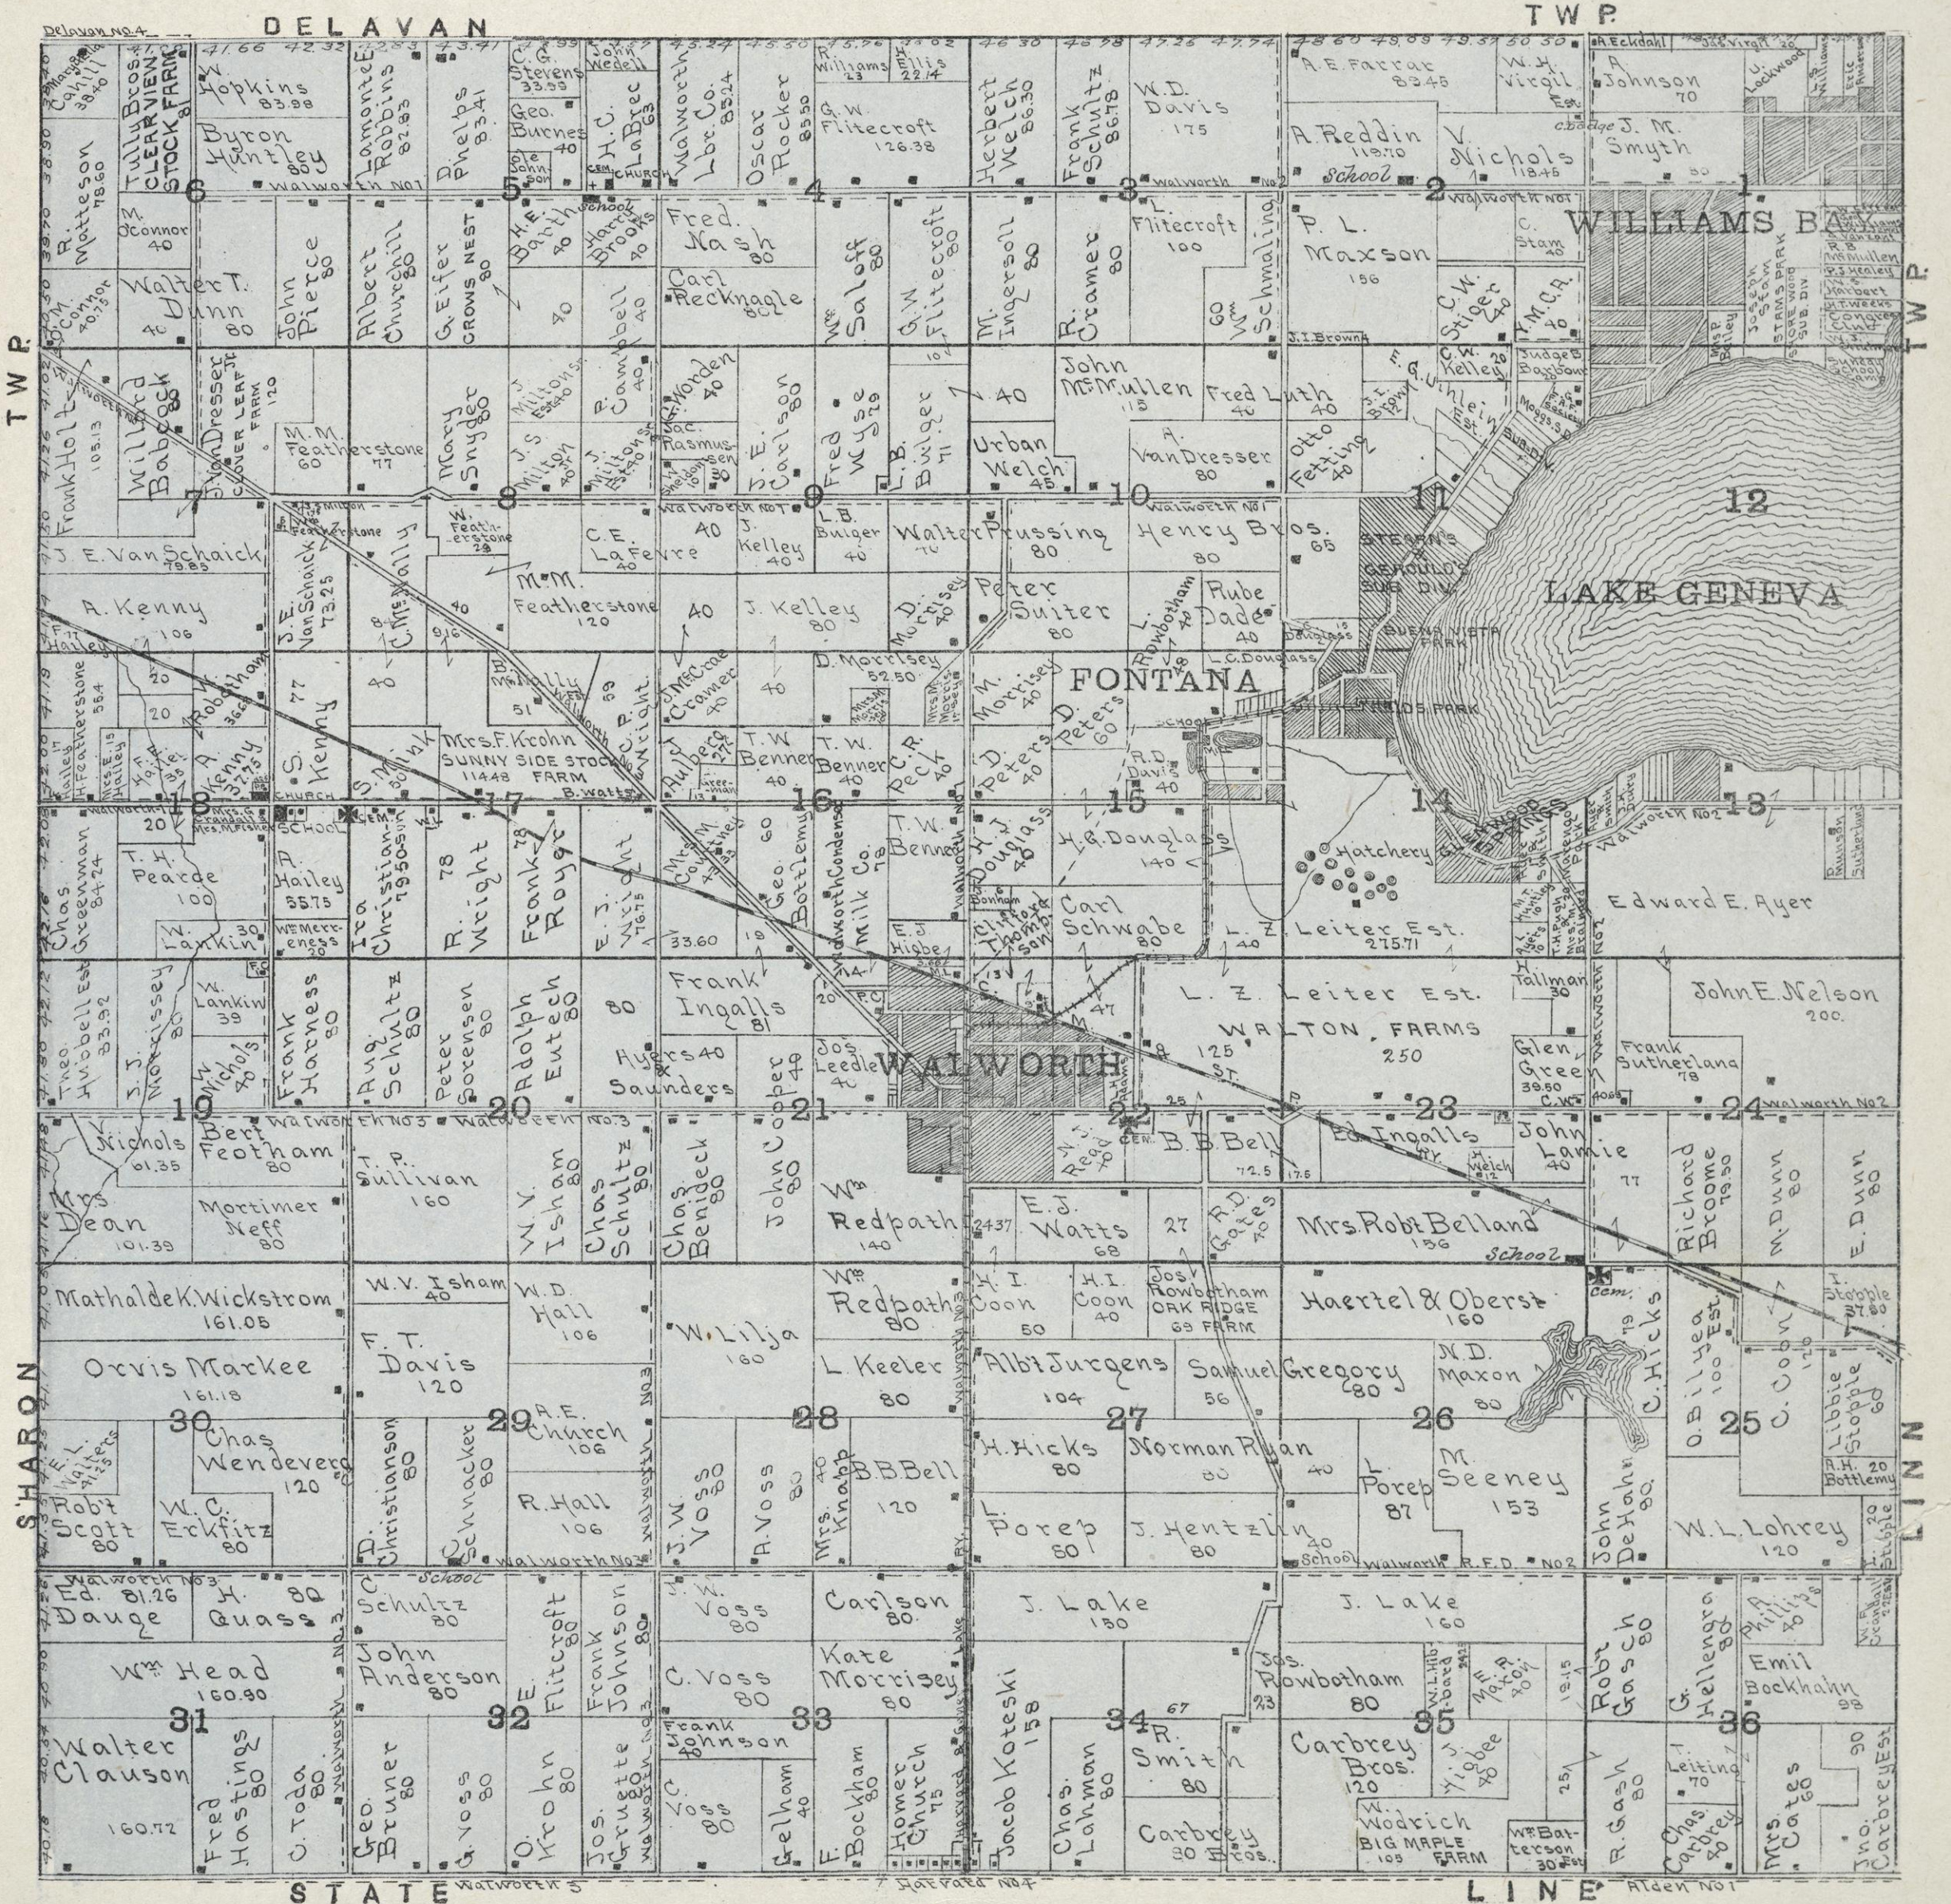


STATE

LINE

T 1N., R. 18E. of the 4th P.M.


LYONS

TWP Burlington 21

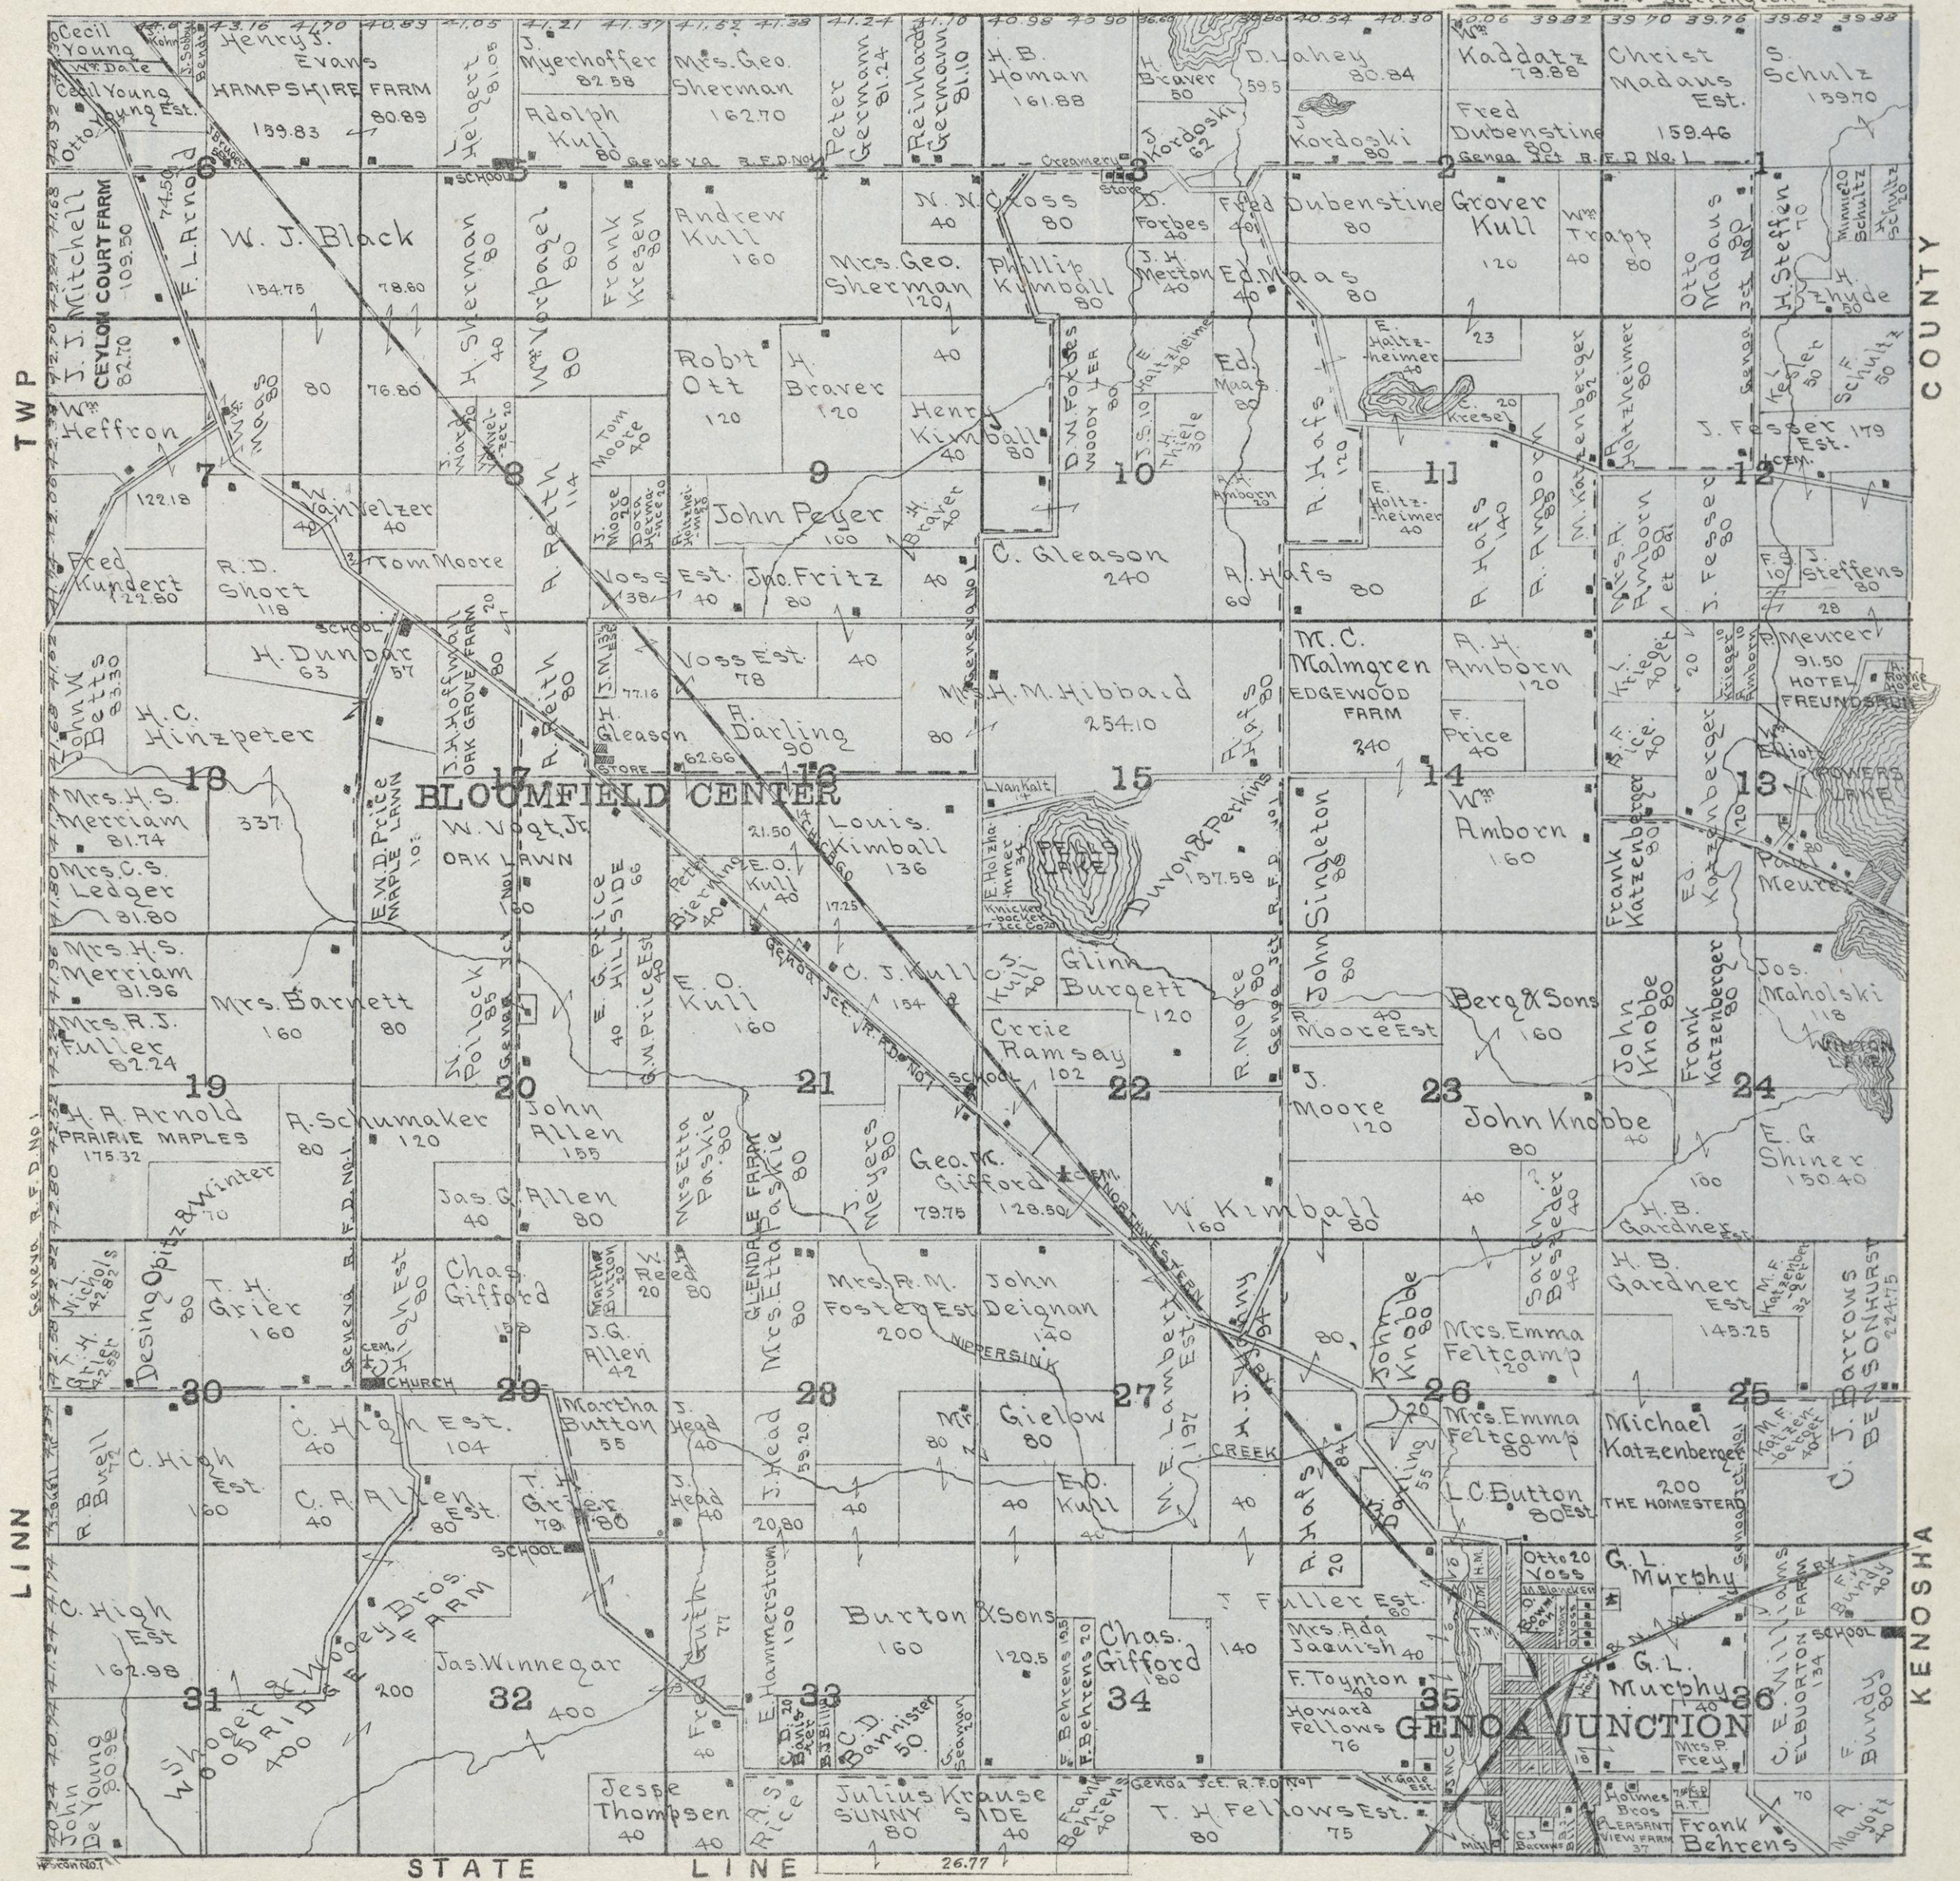


MIDDLE PART OF WHITEWATER


46


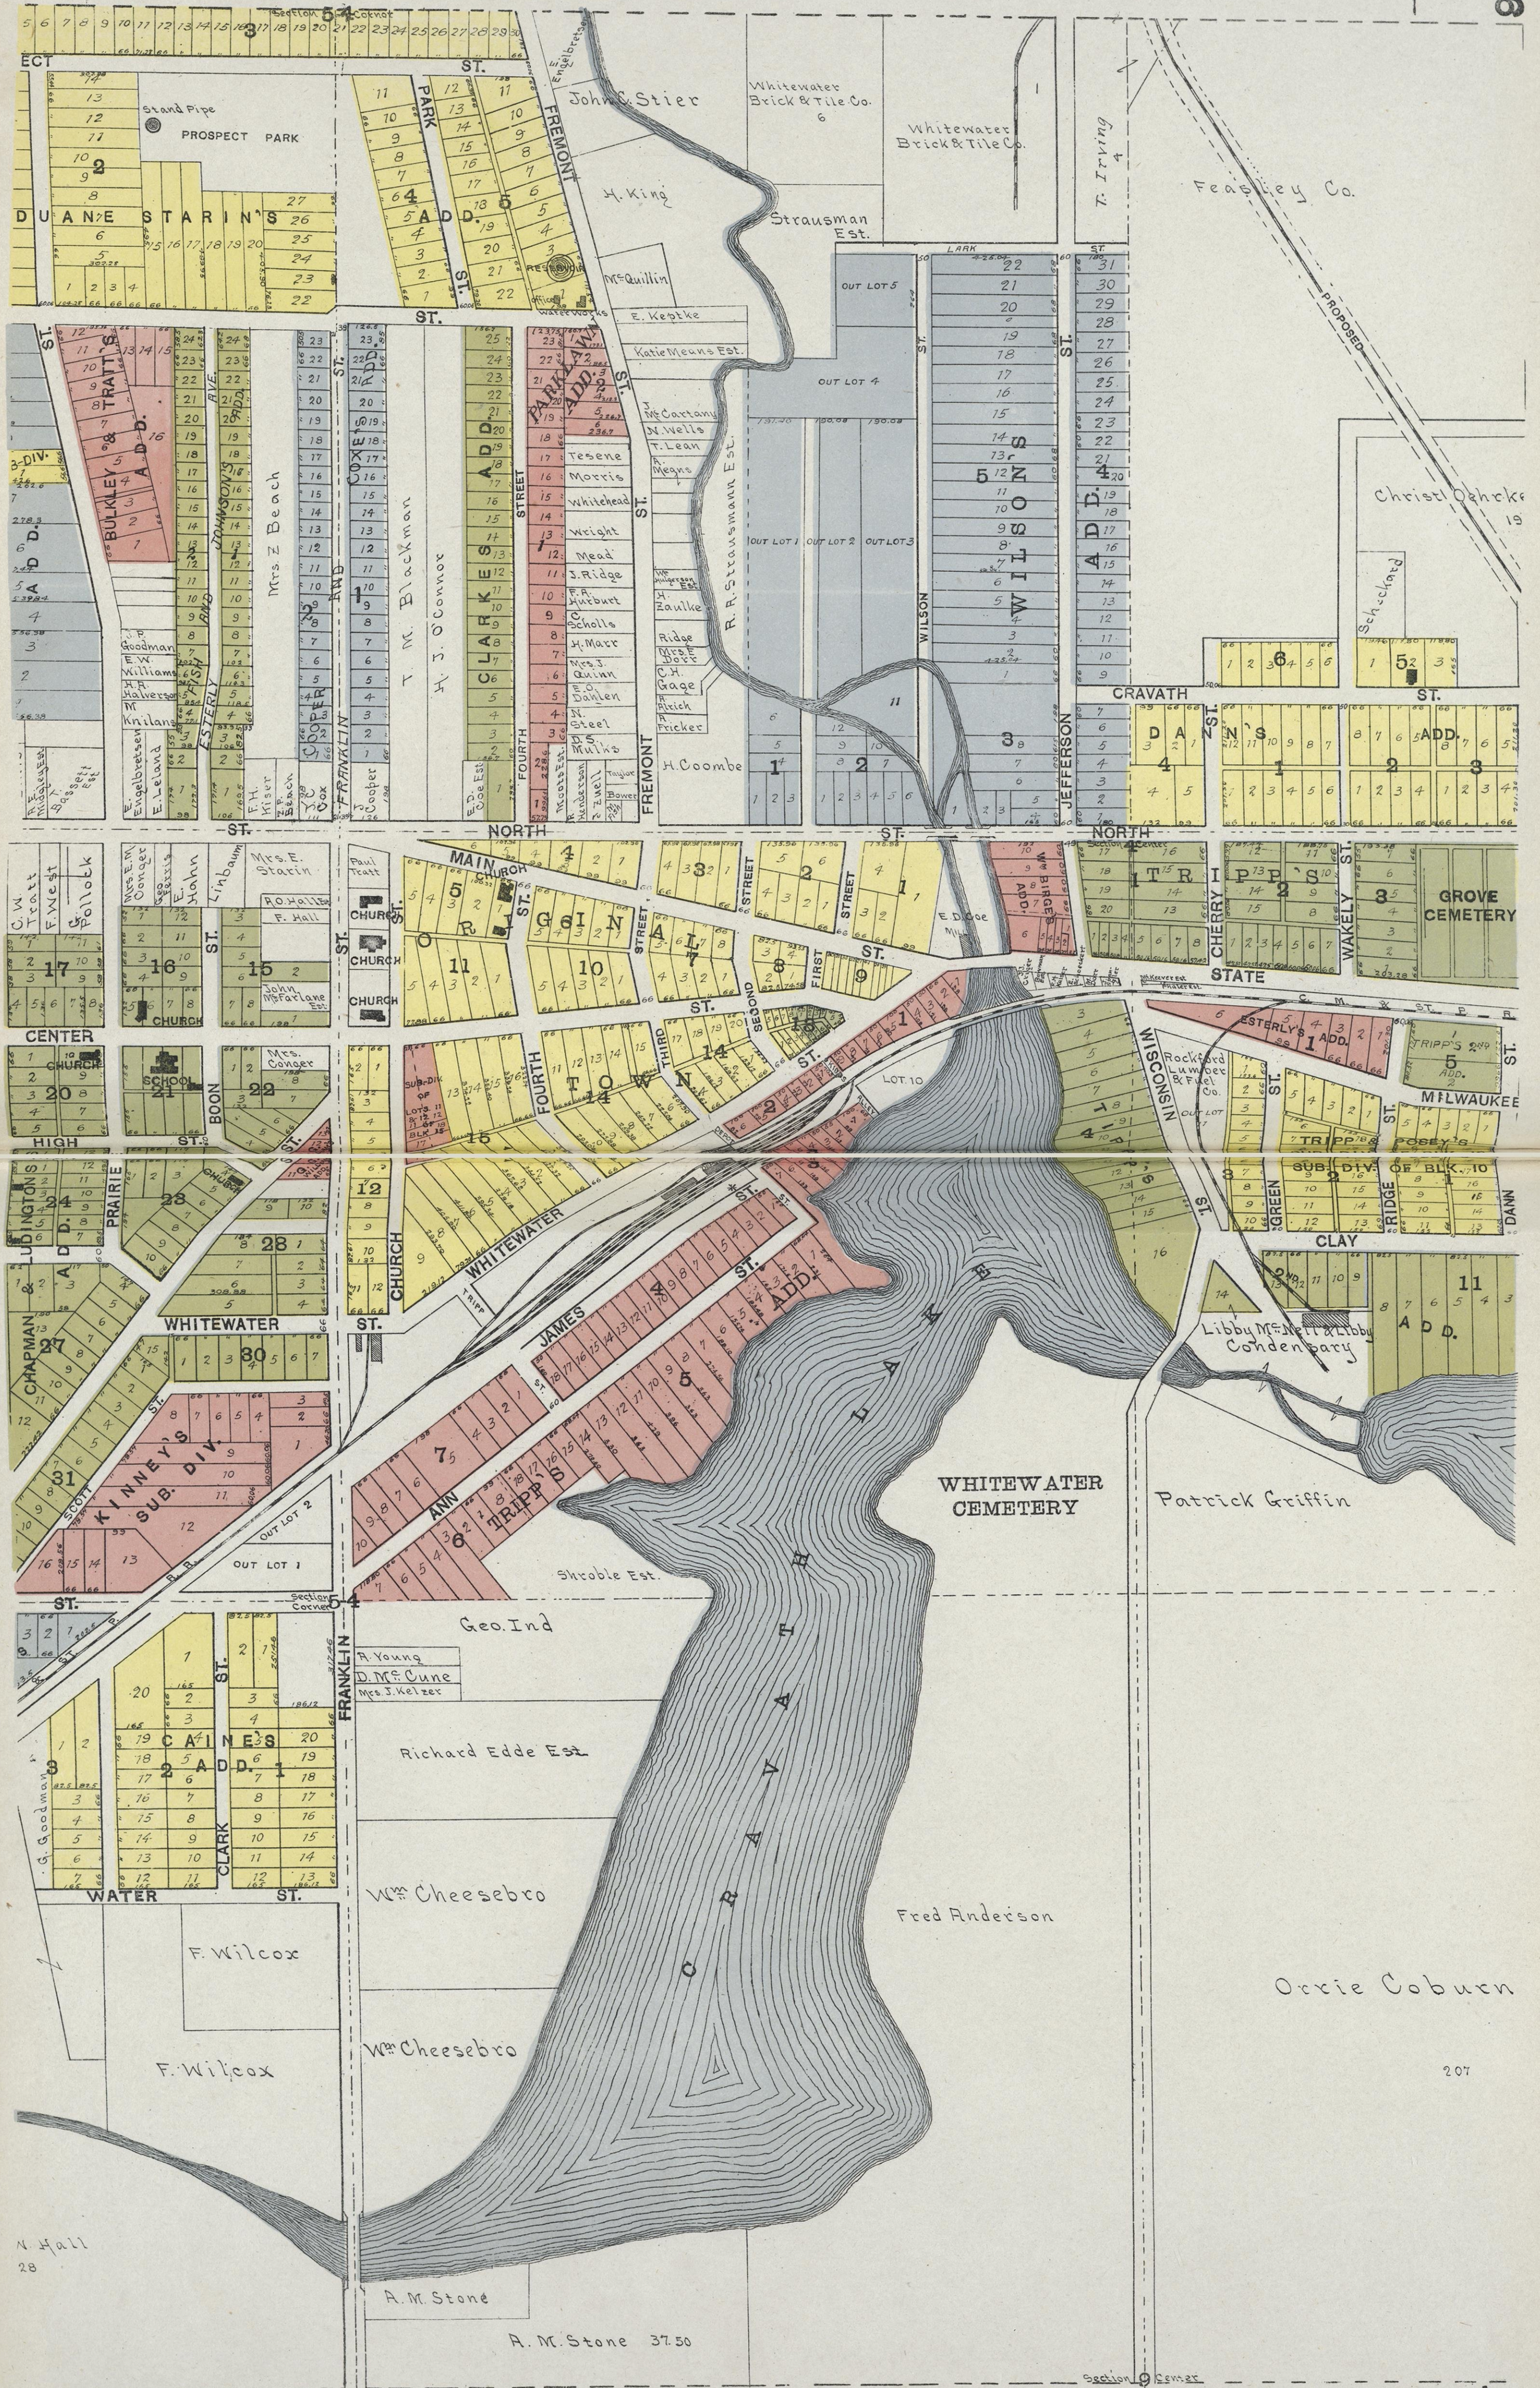




47

WEST PART OF WHITEWATER

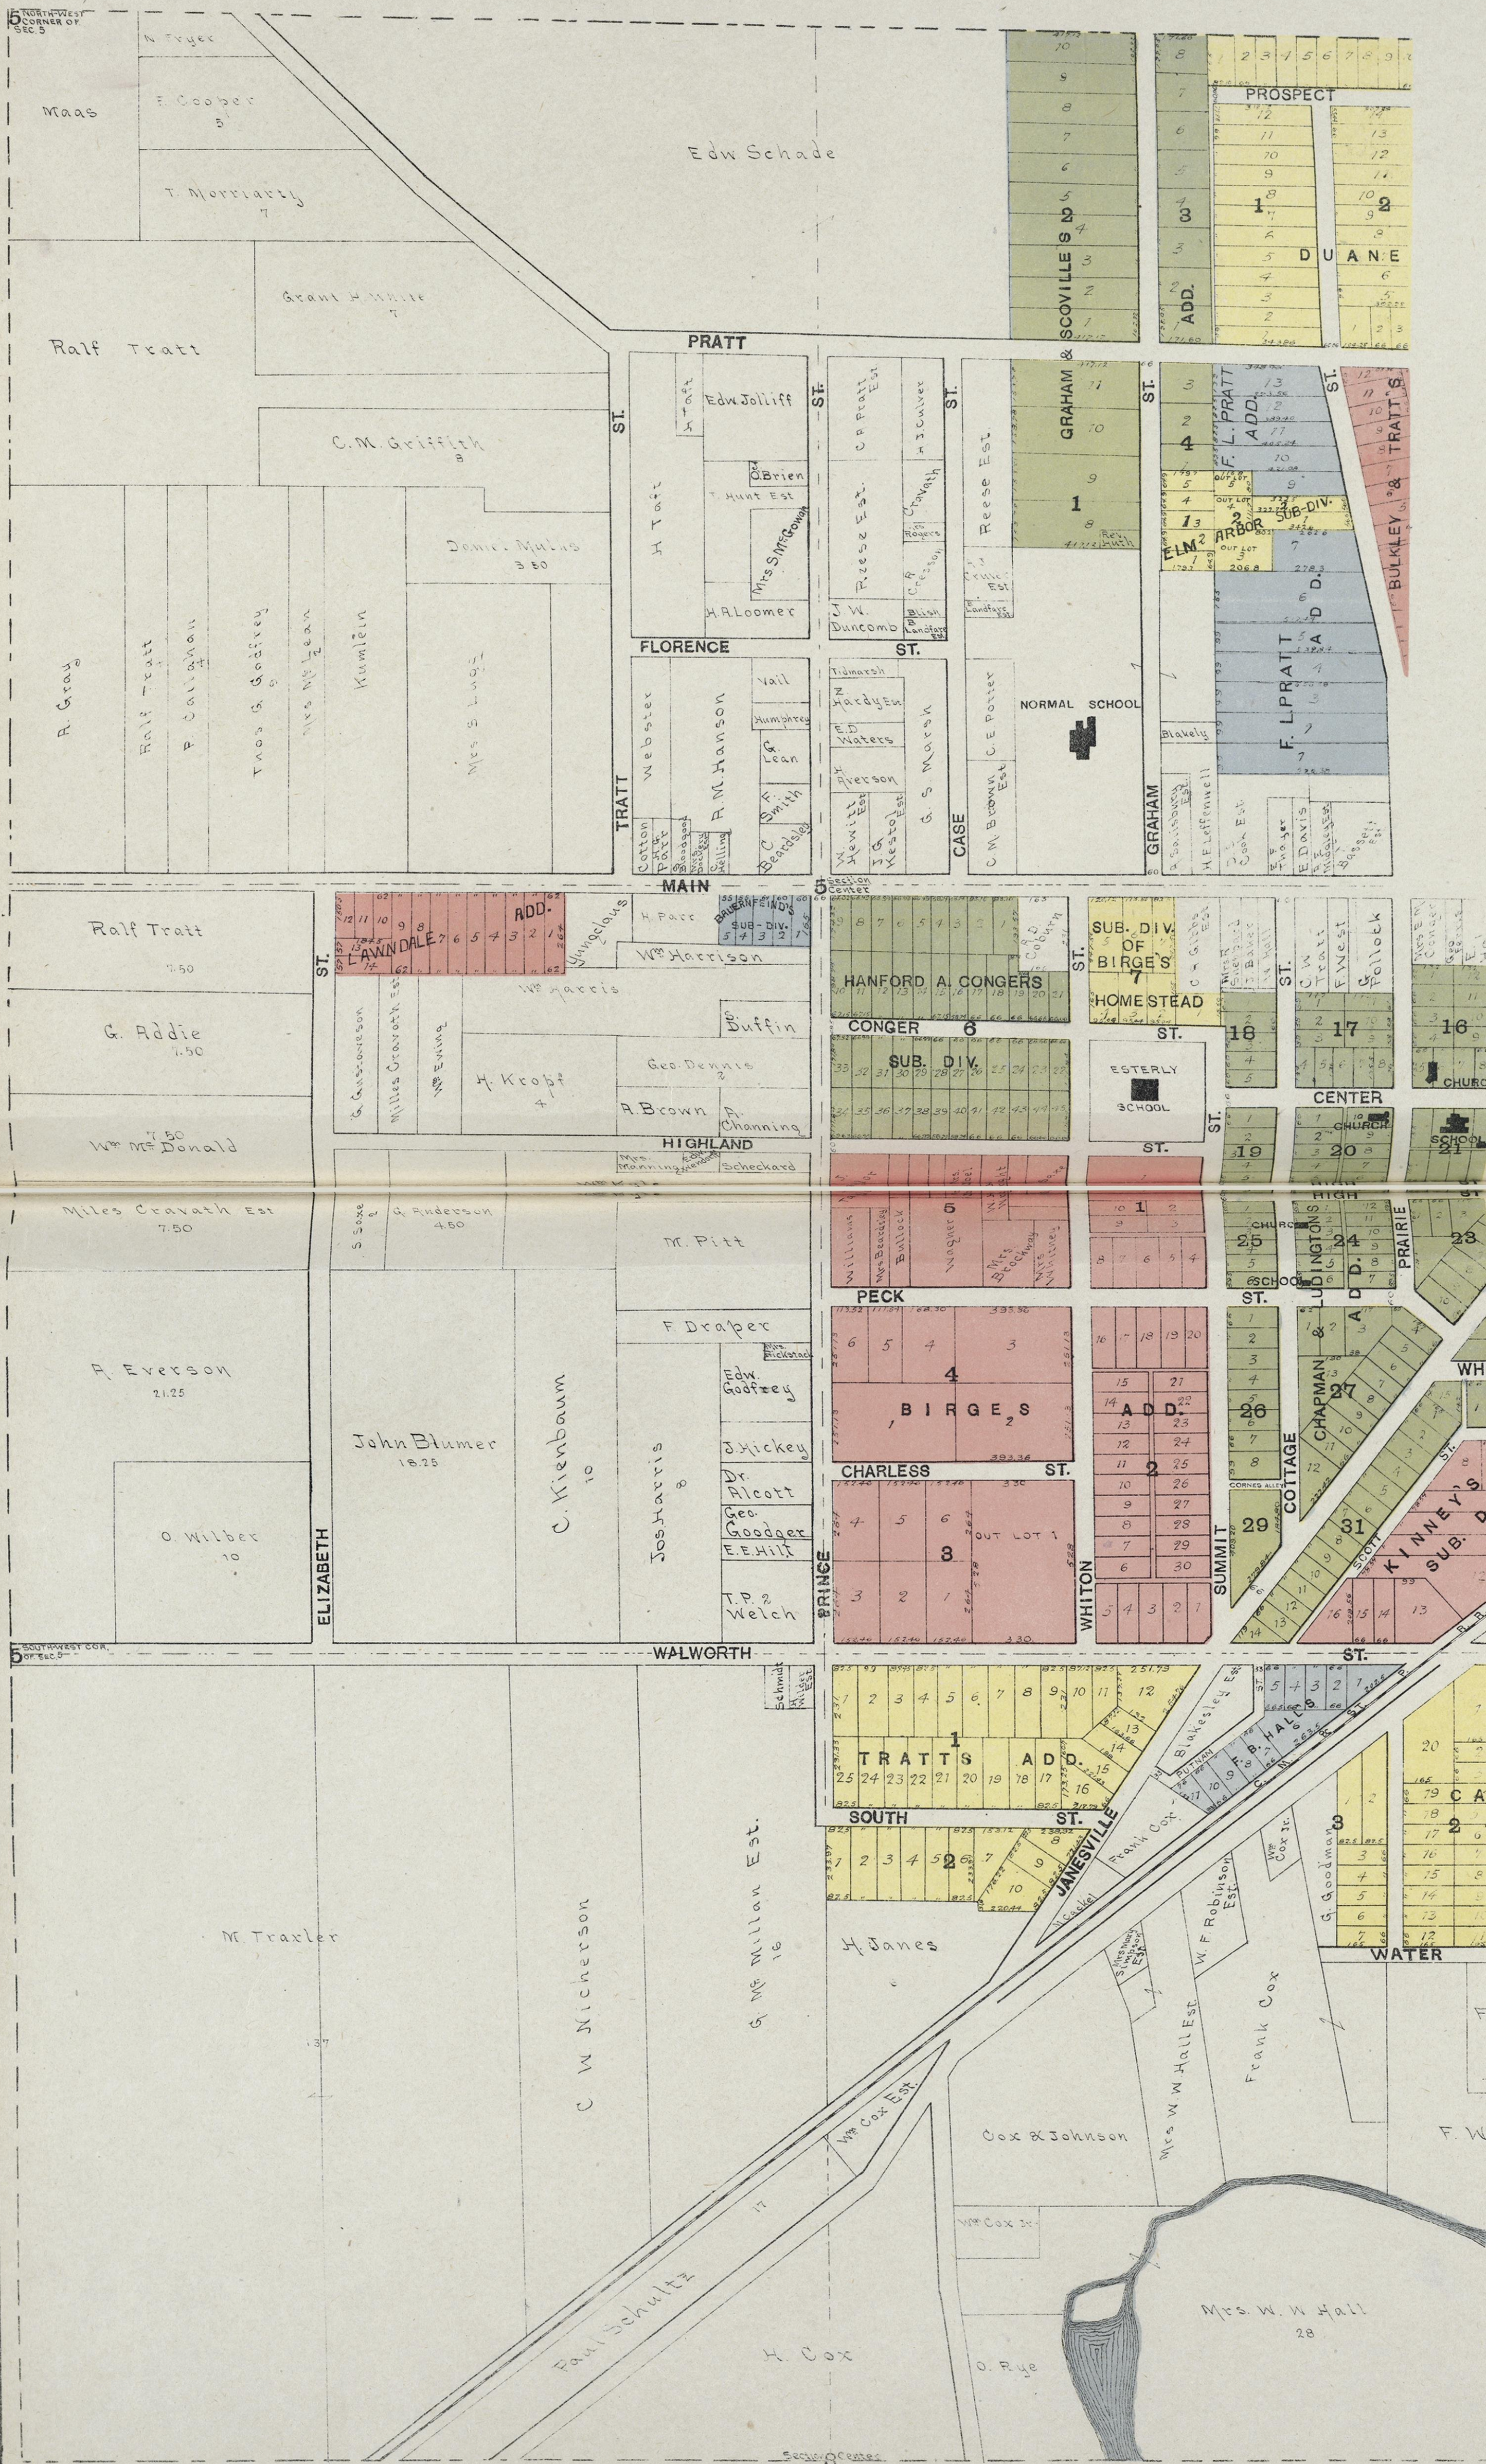

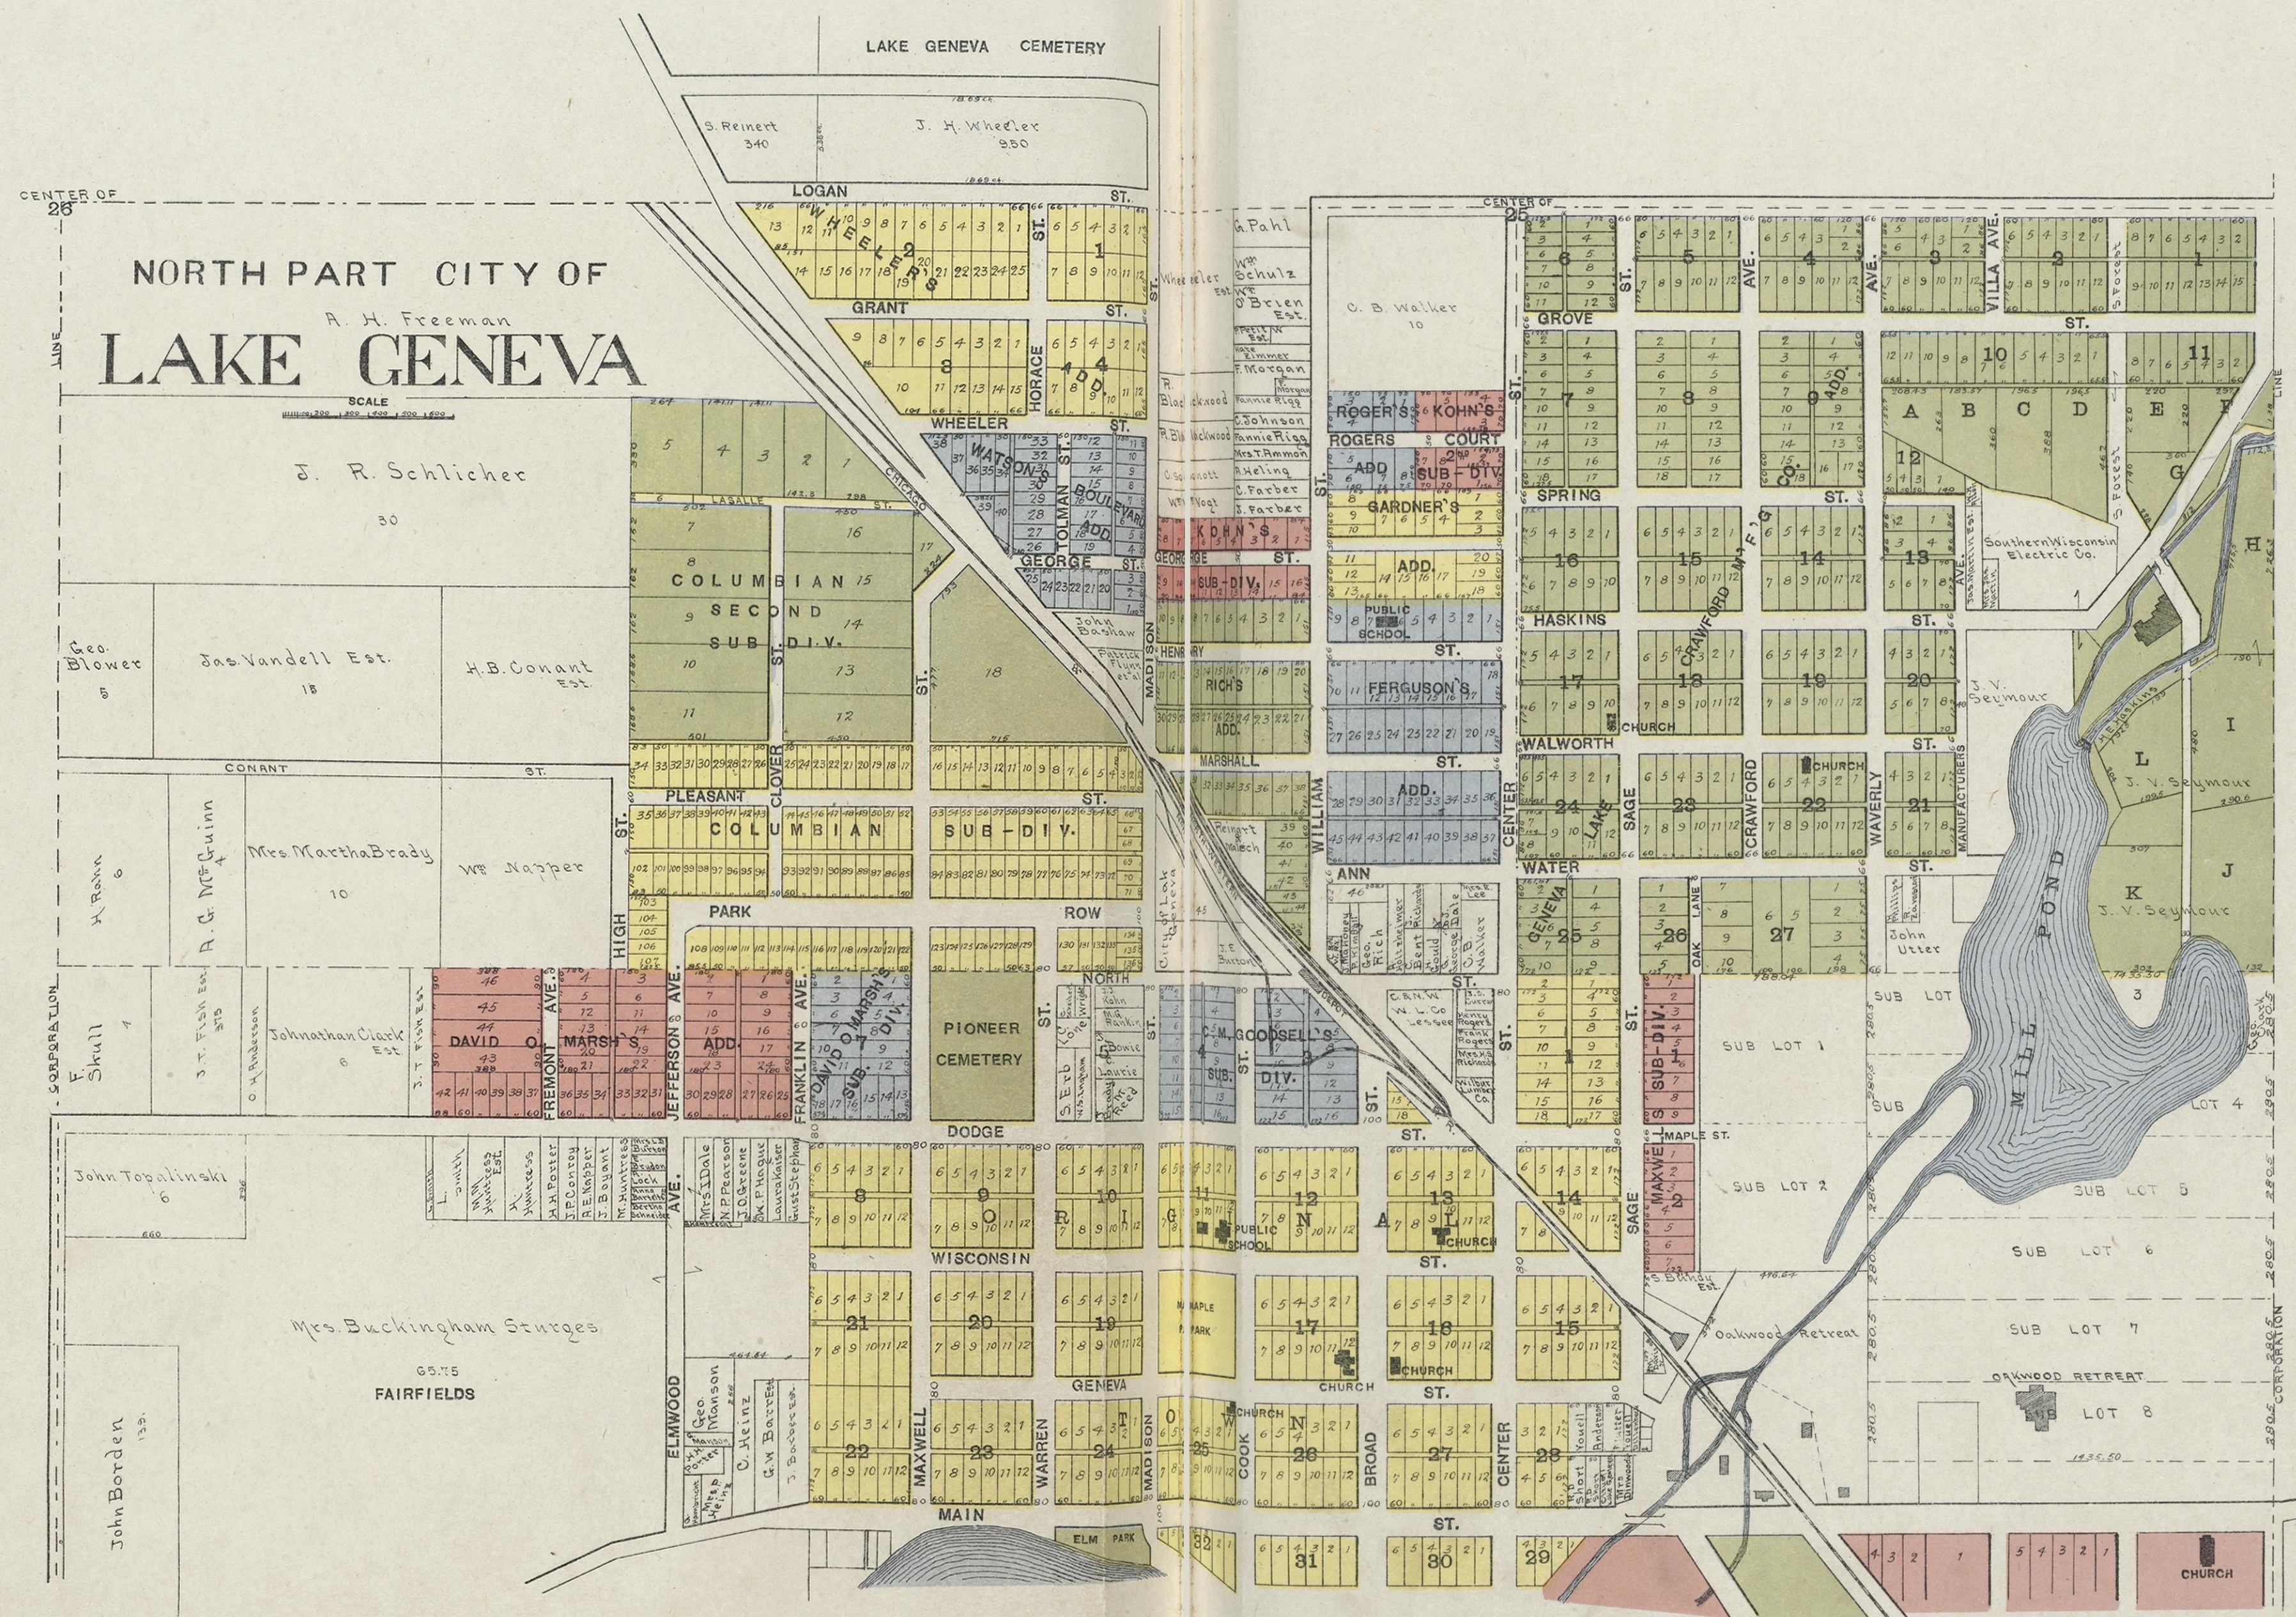

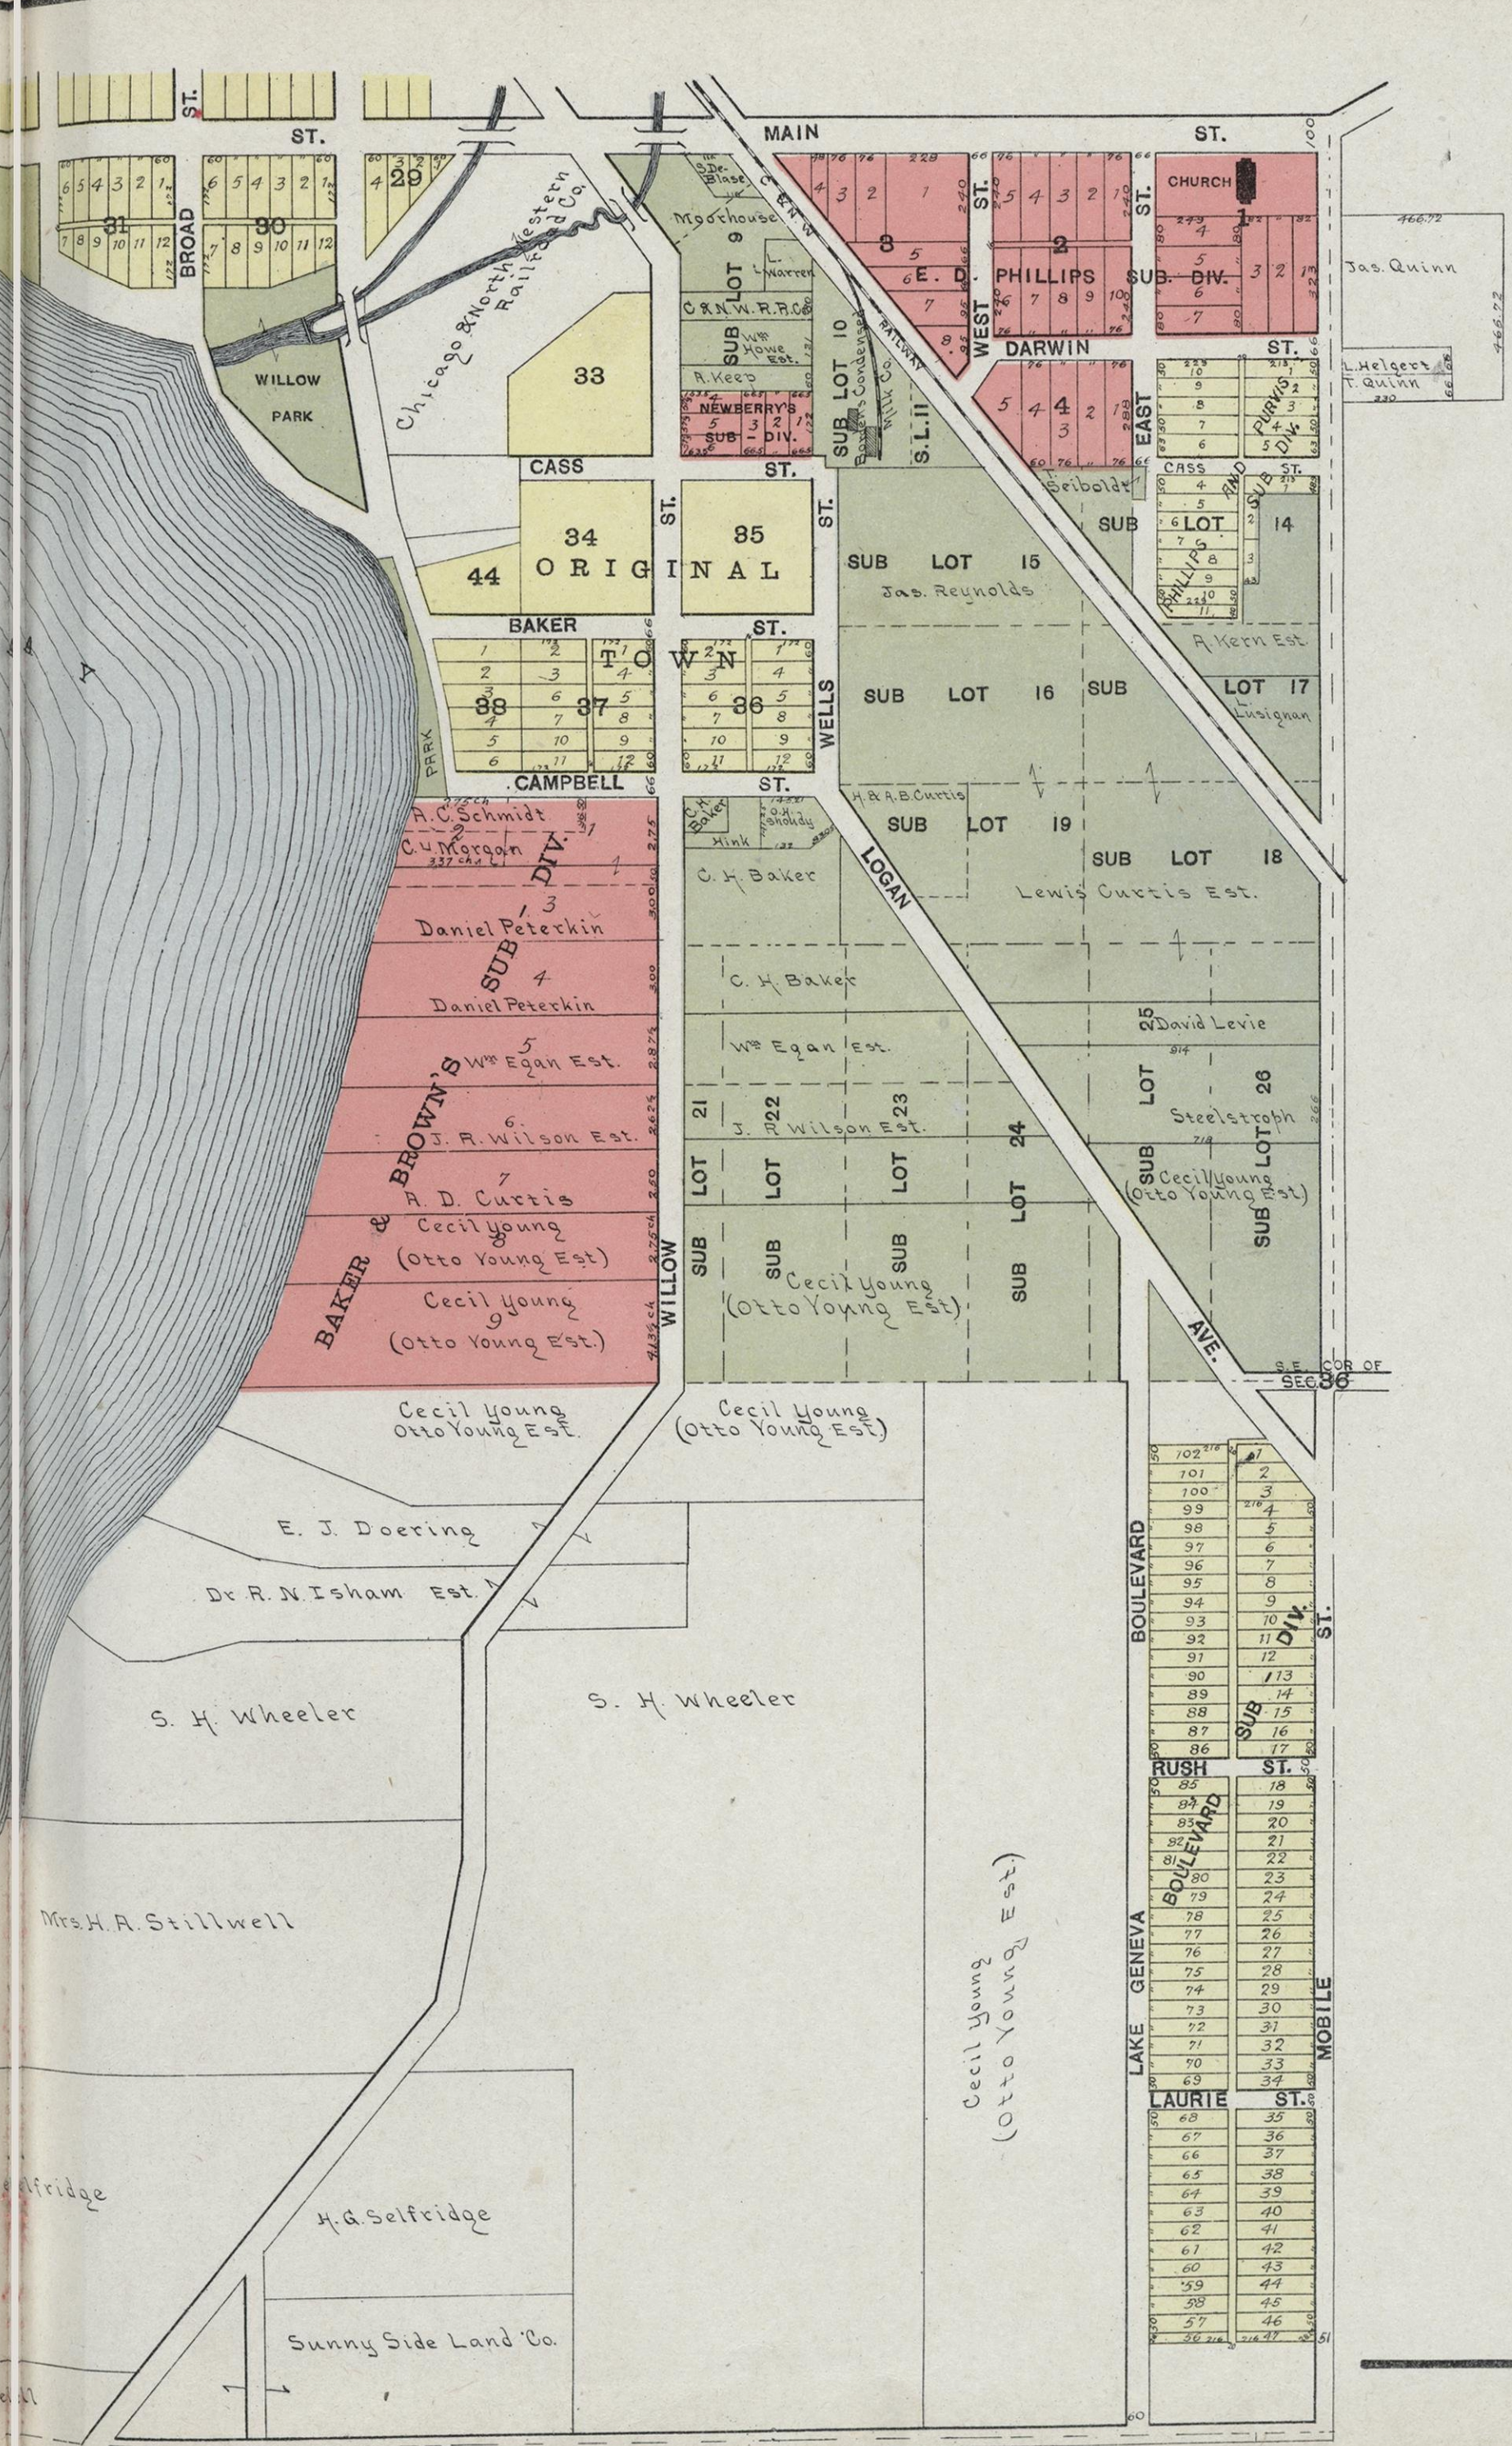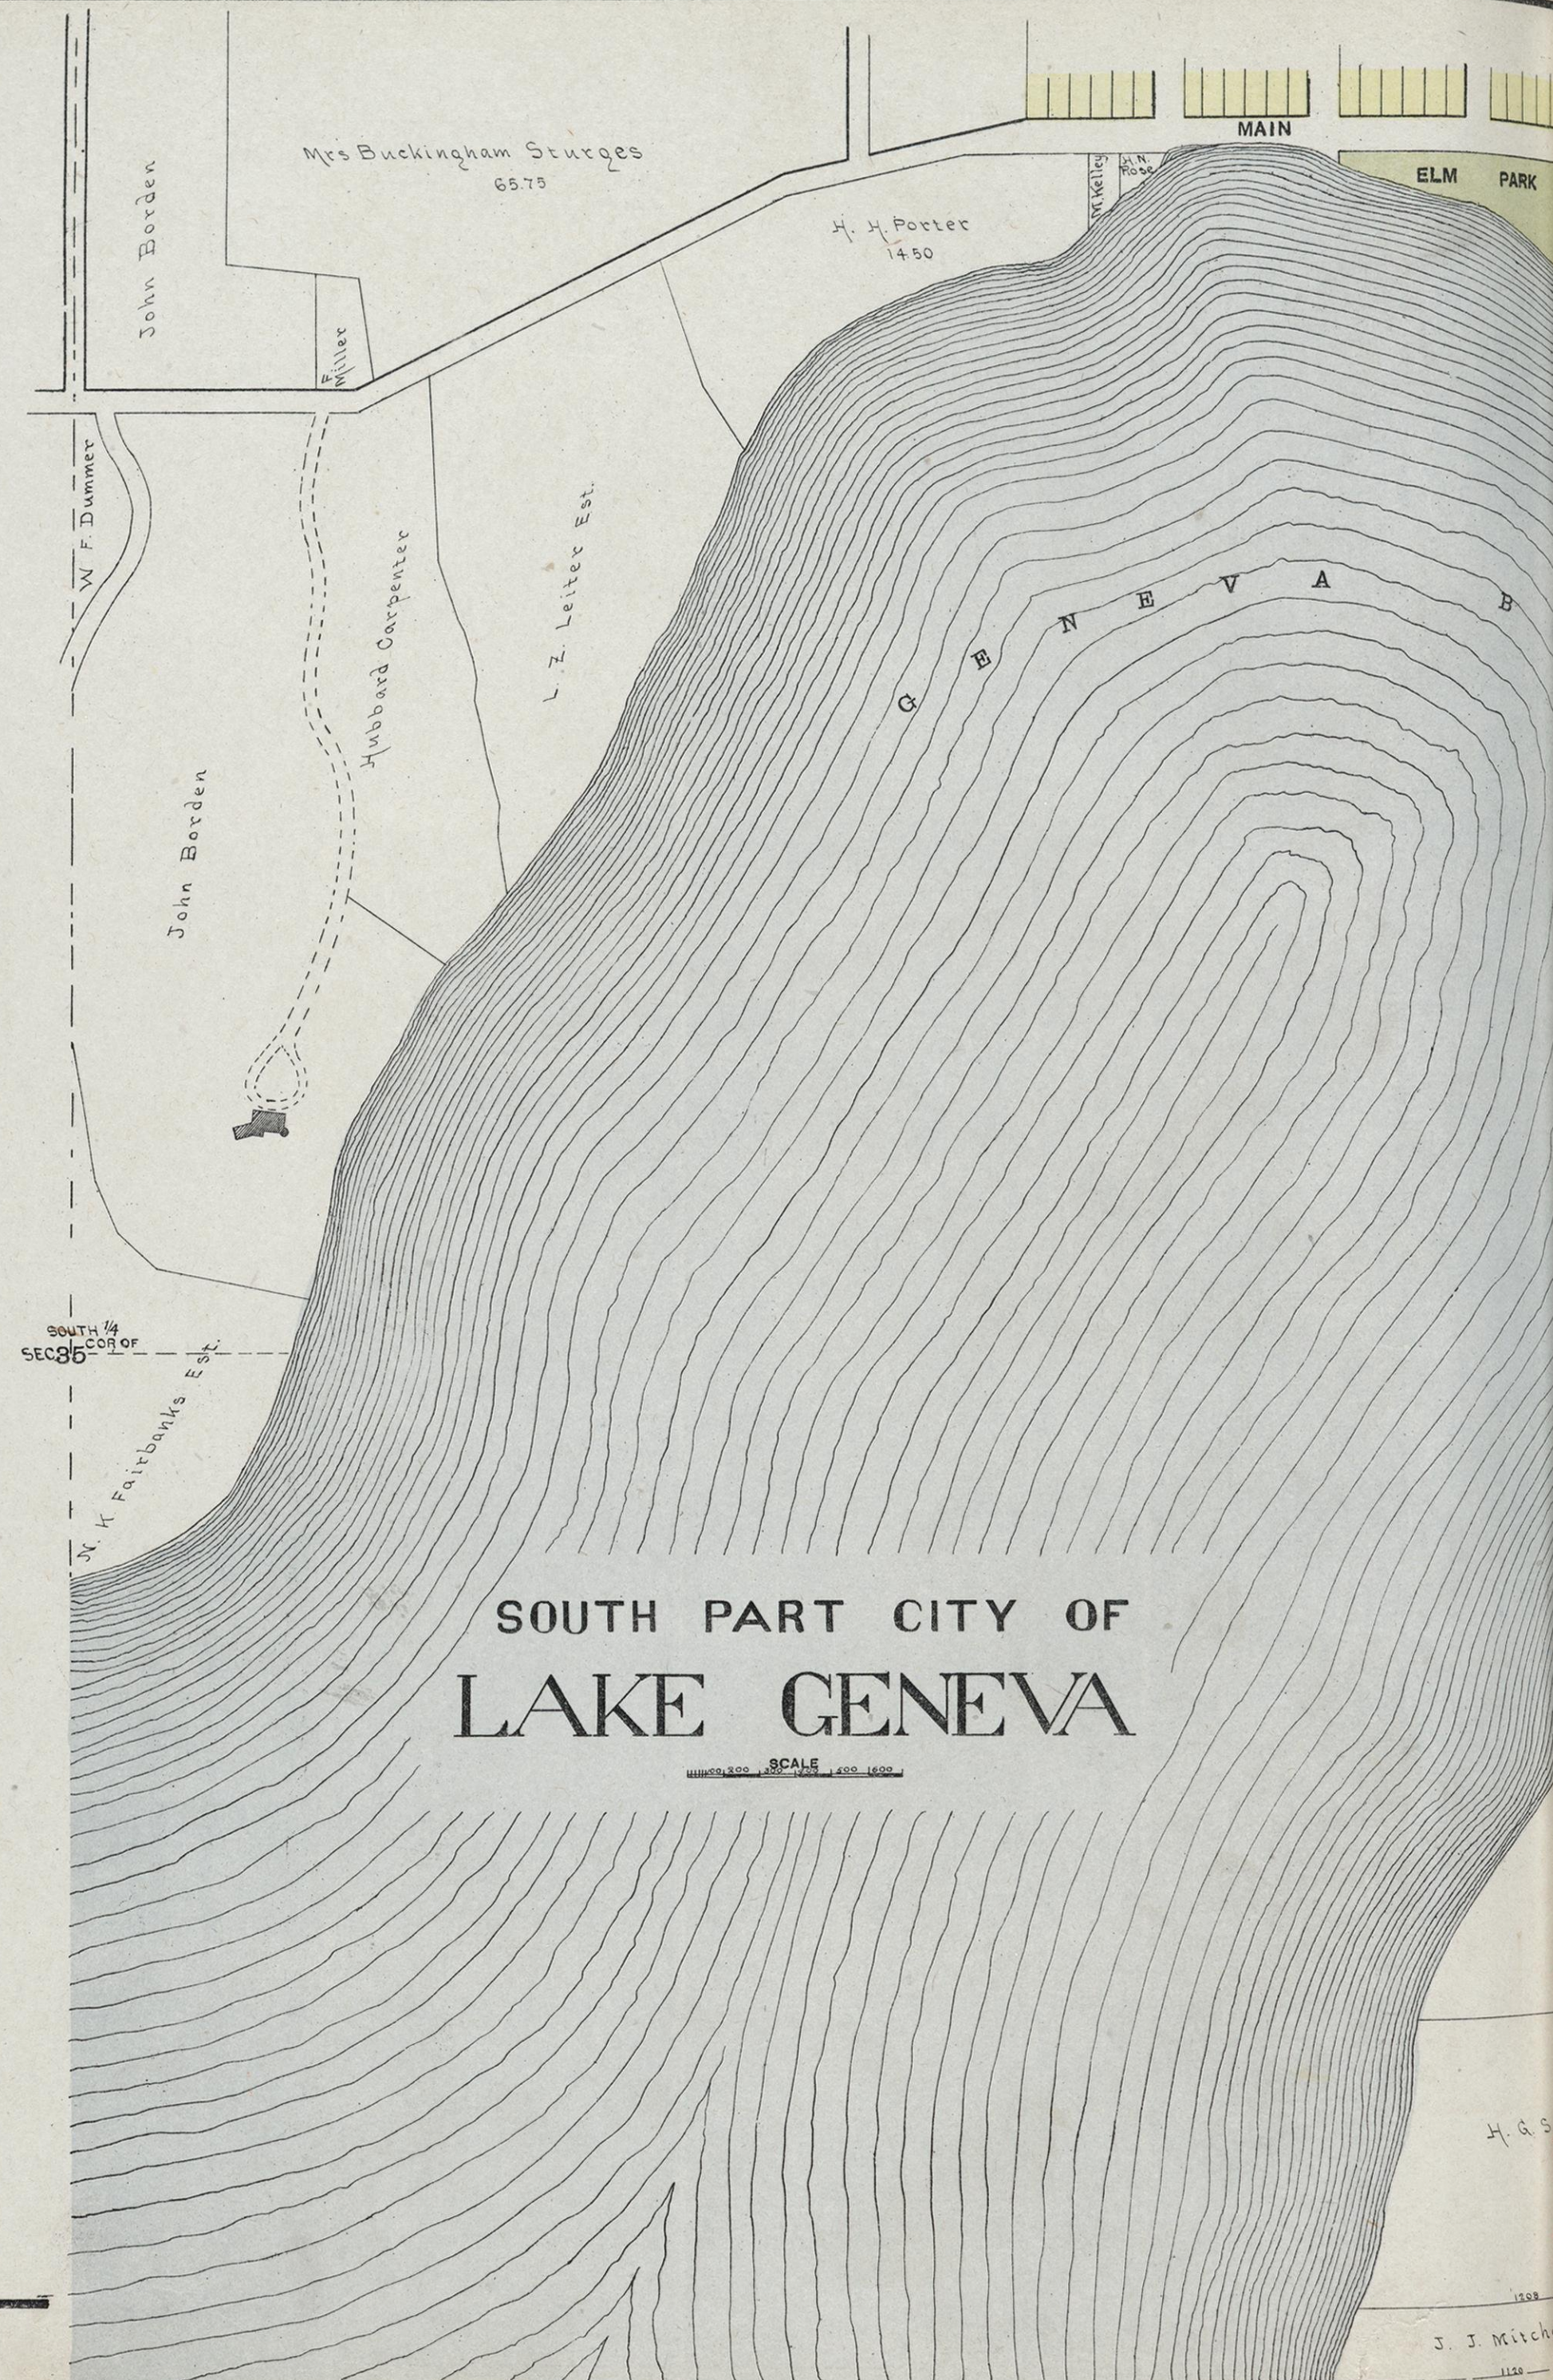

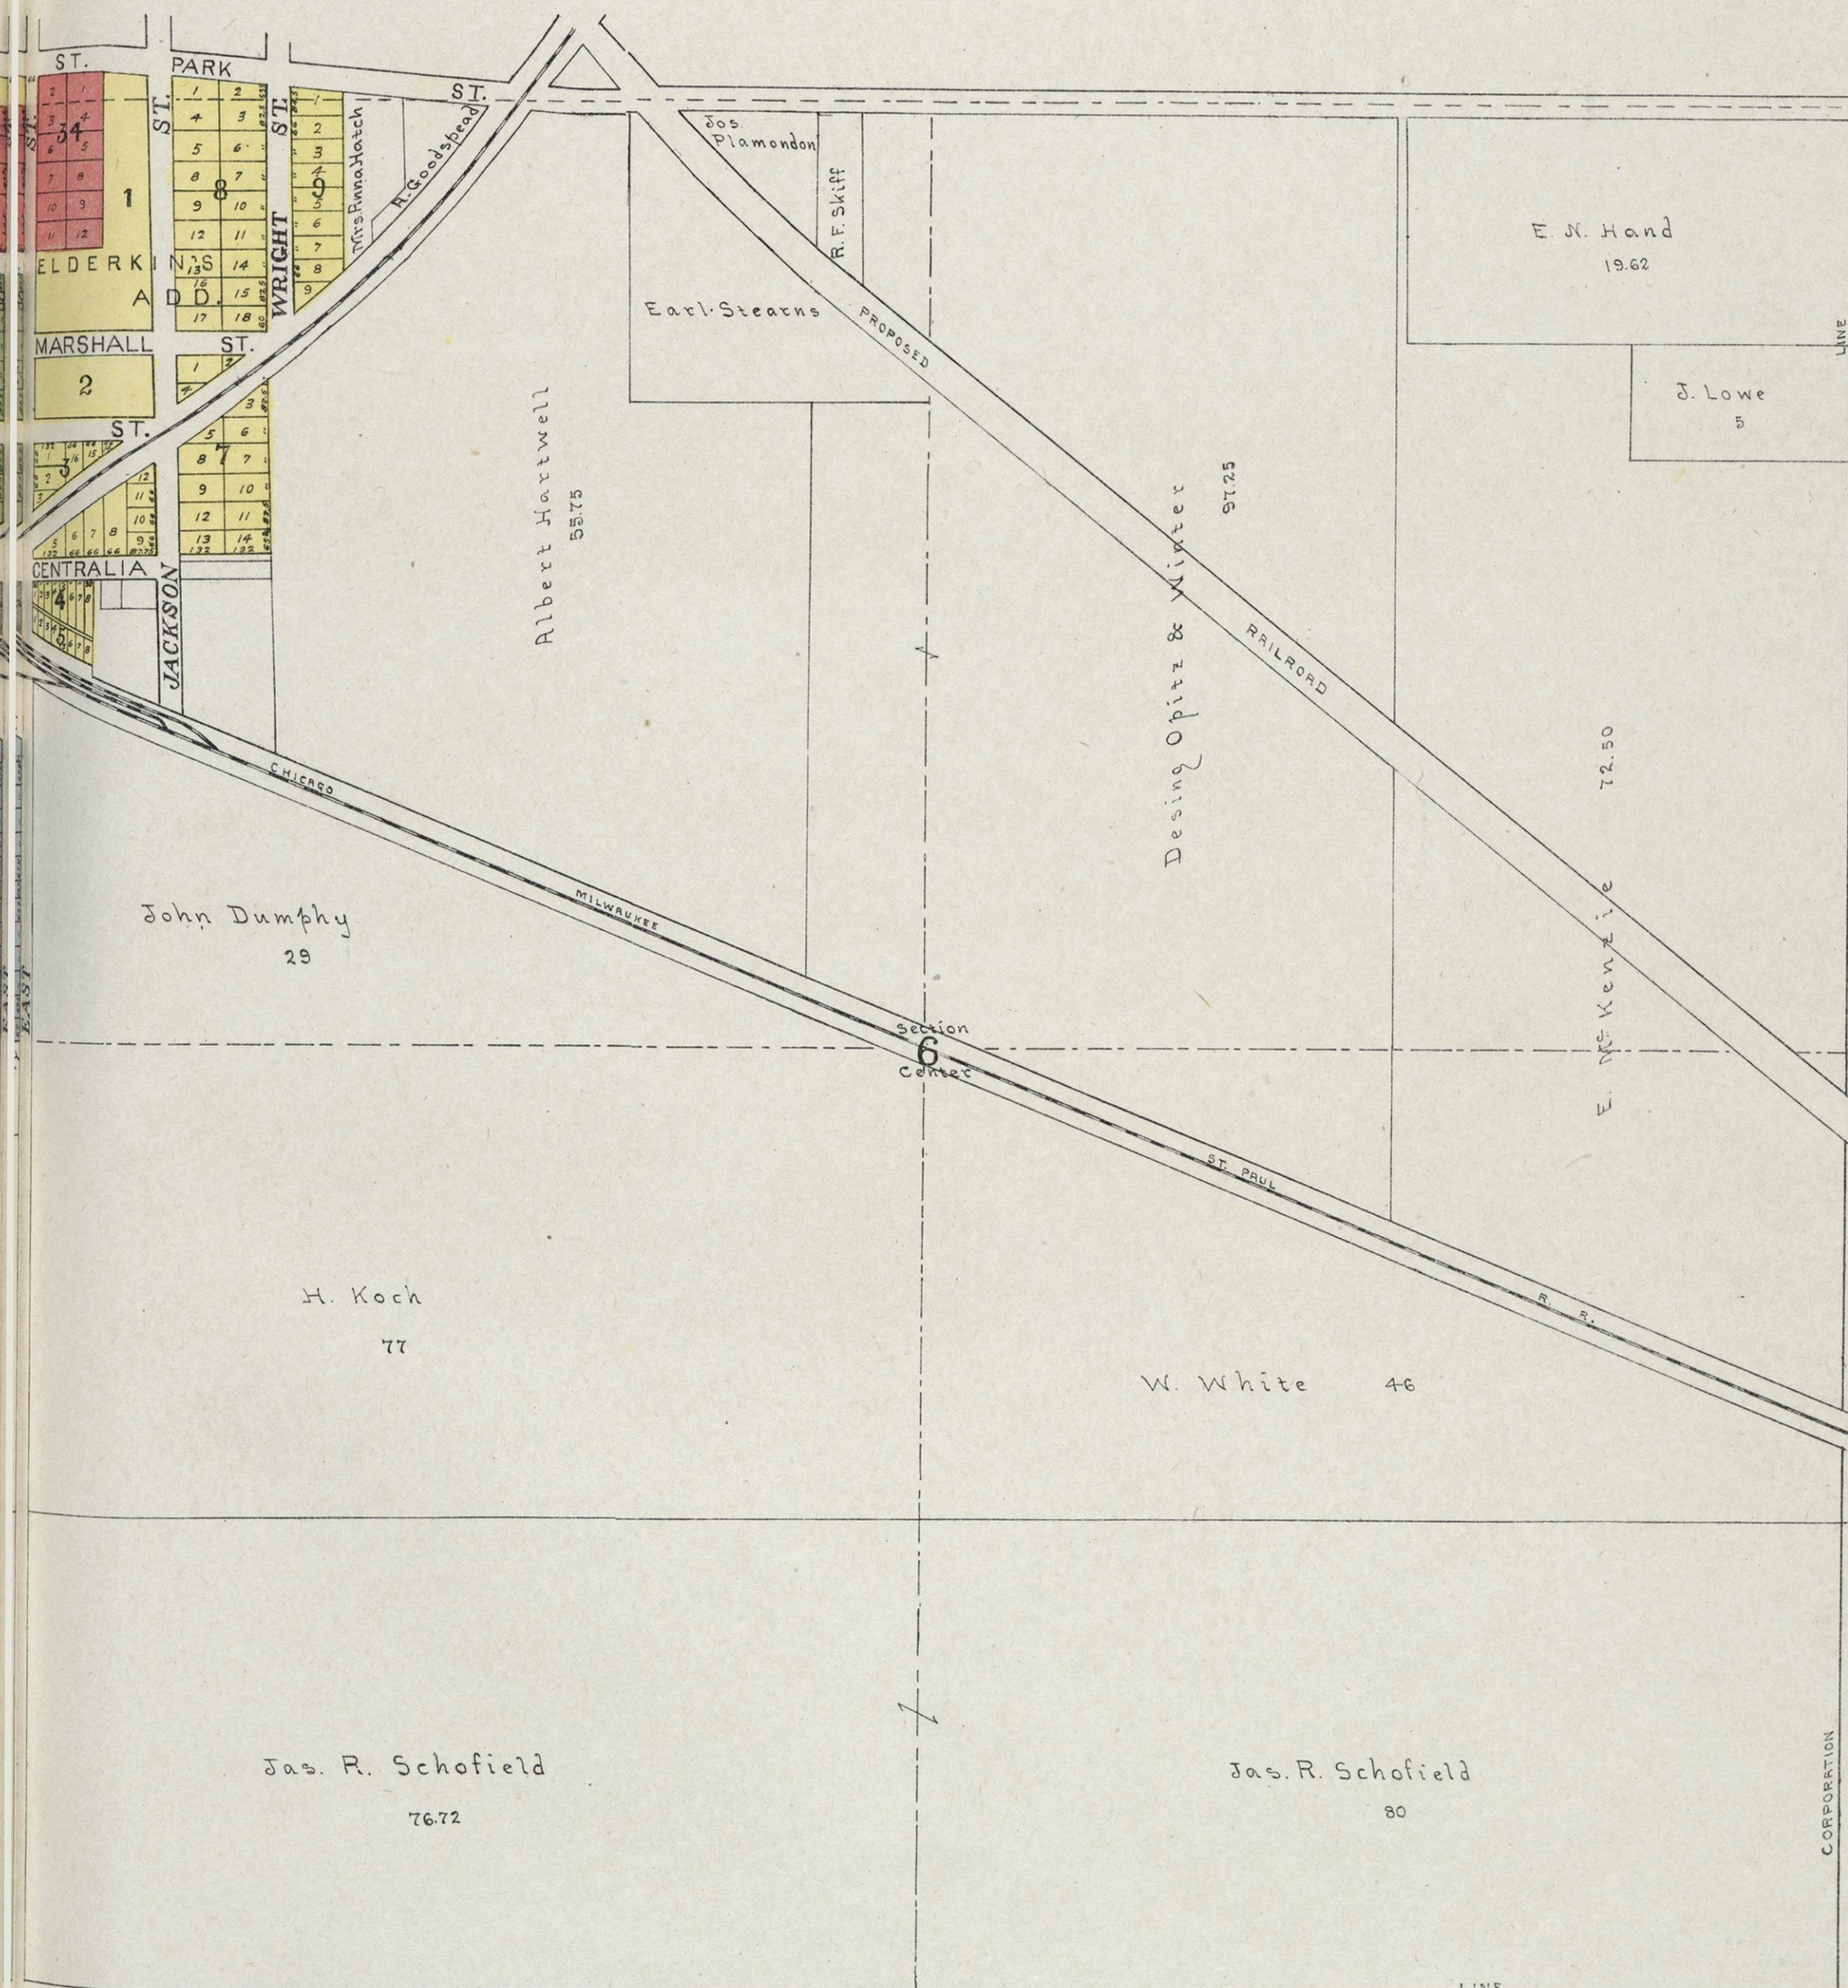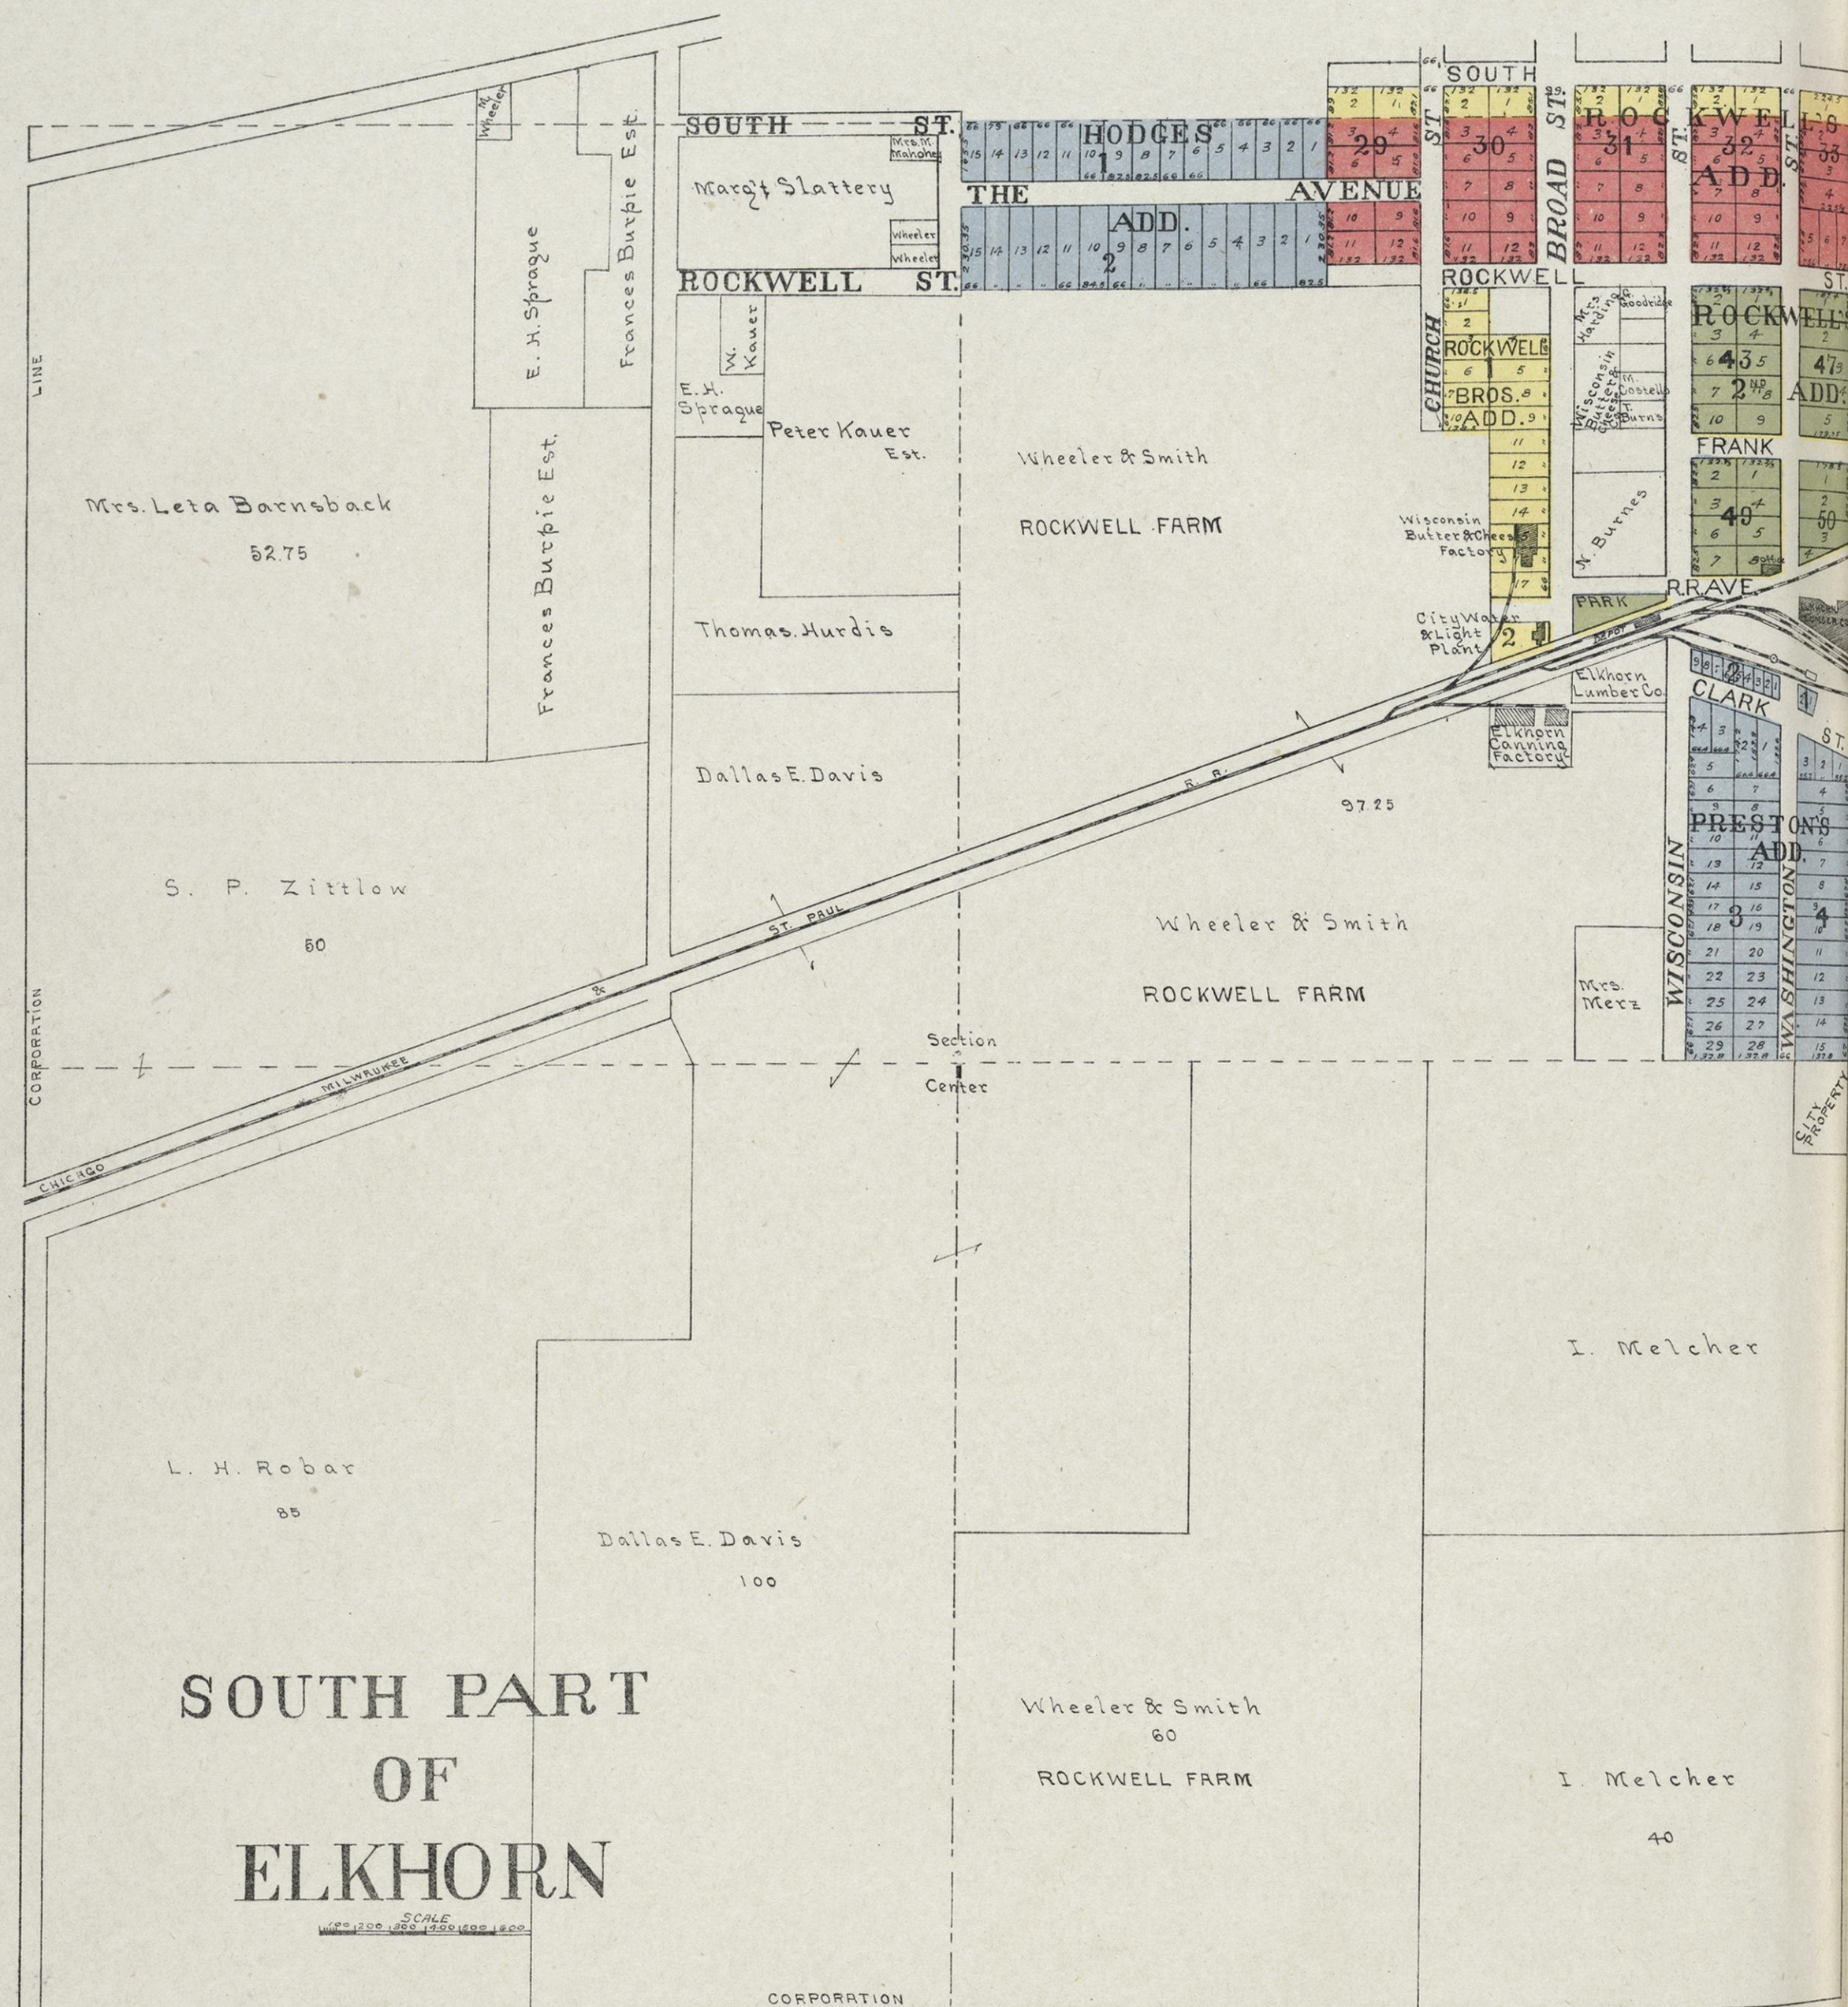


NORTH PART
CITY OF DELAVAN


CITY OF DELAVAN



C. W. Mixson

Scale
1"=100'

STATE
SCHOOL FOR THE DEAF

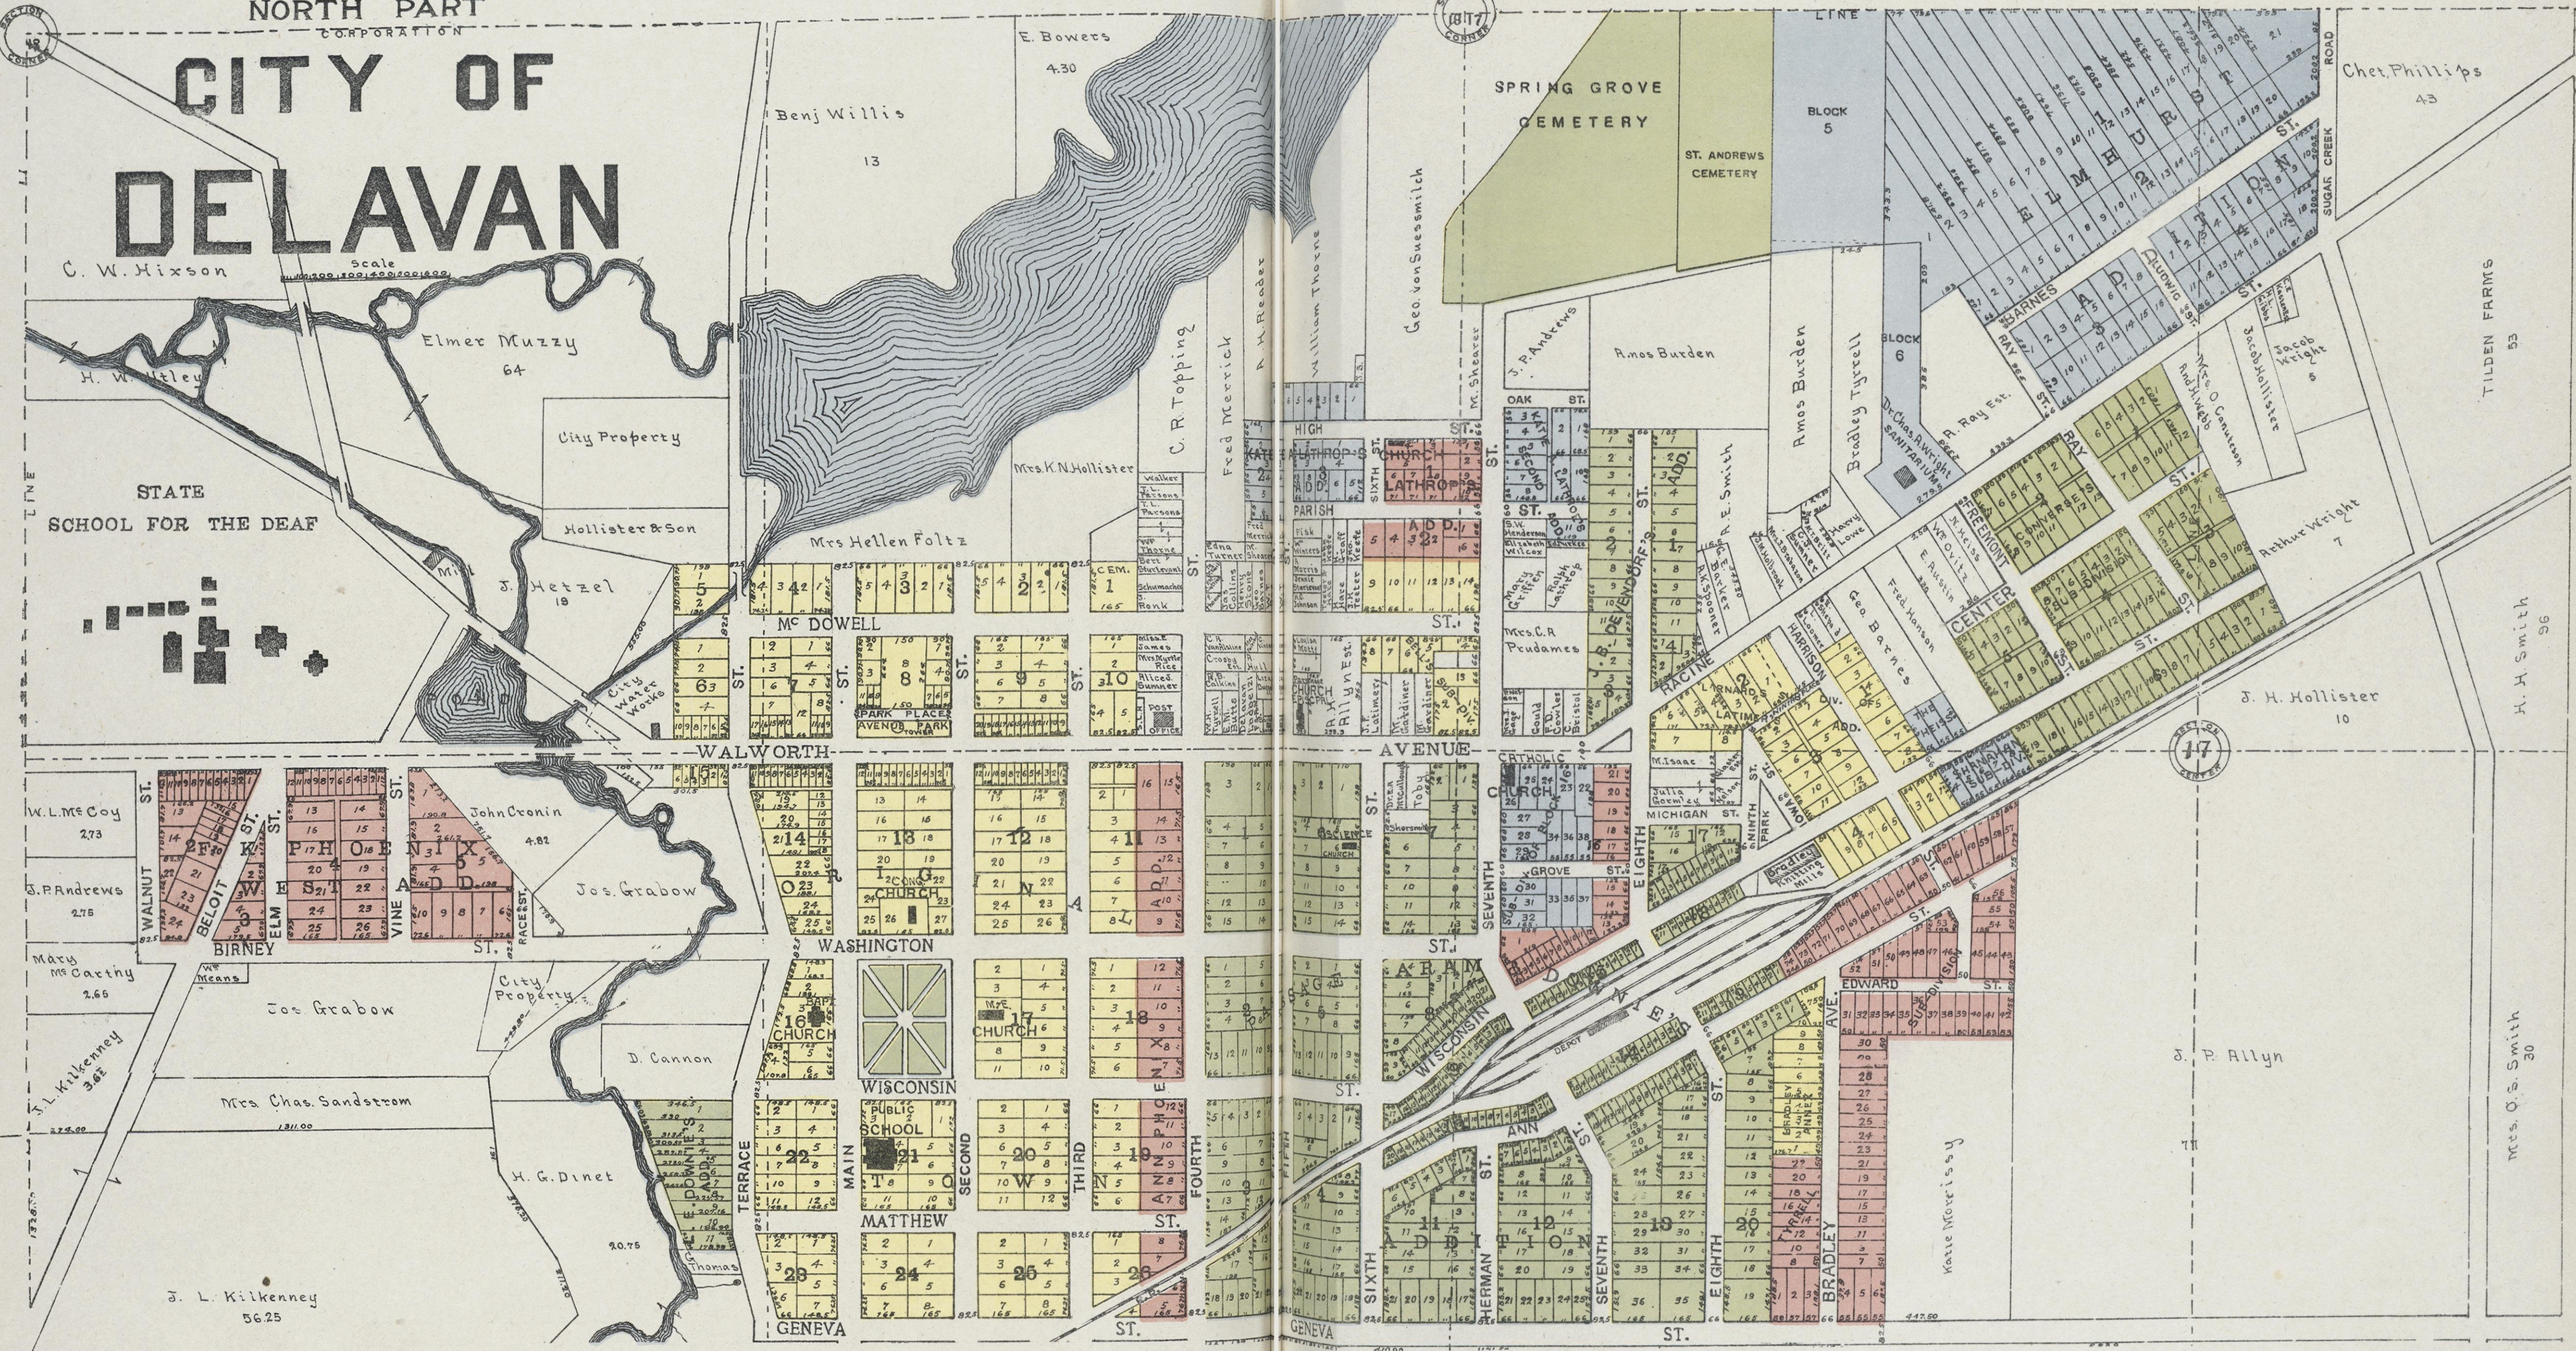

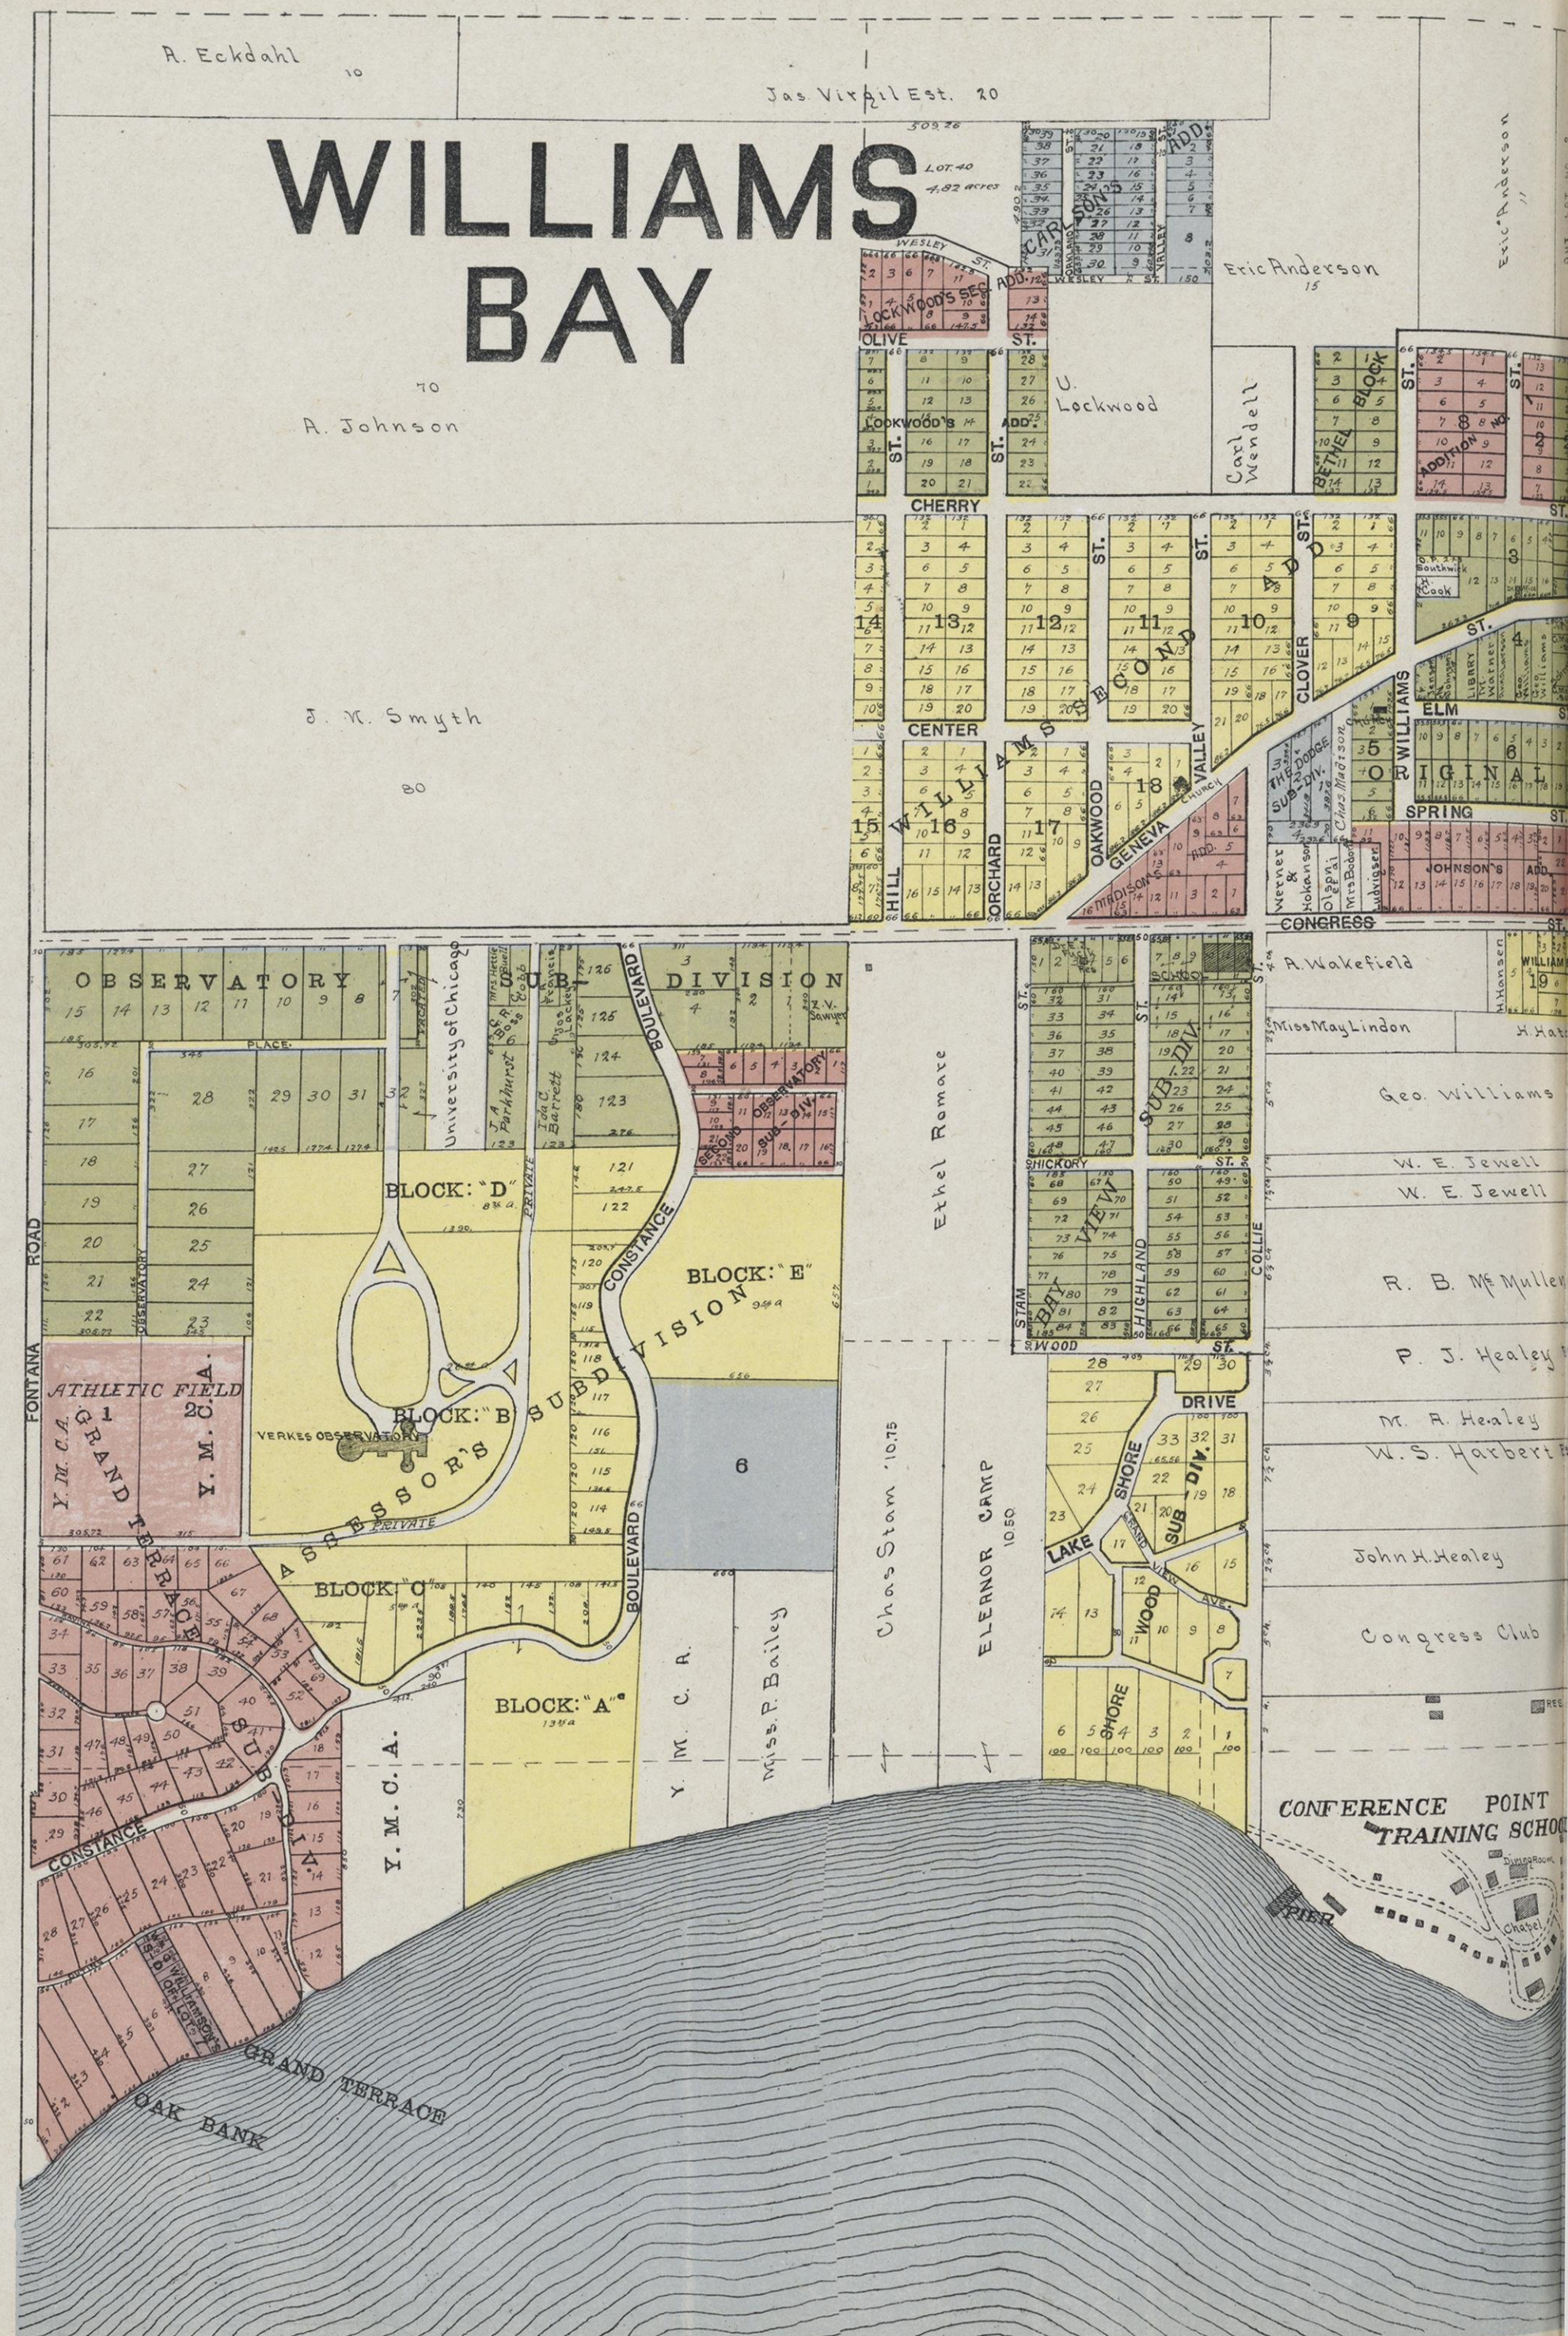

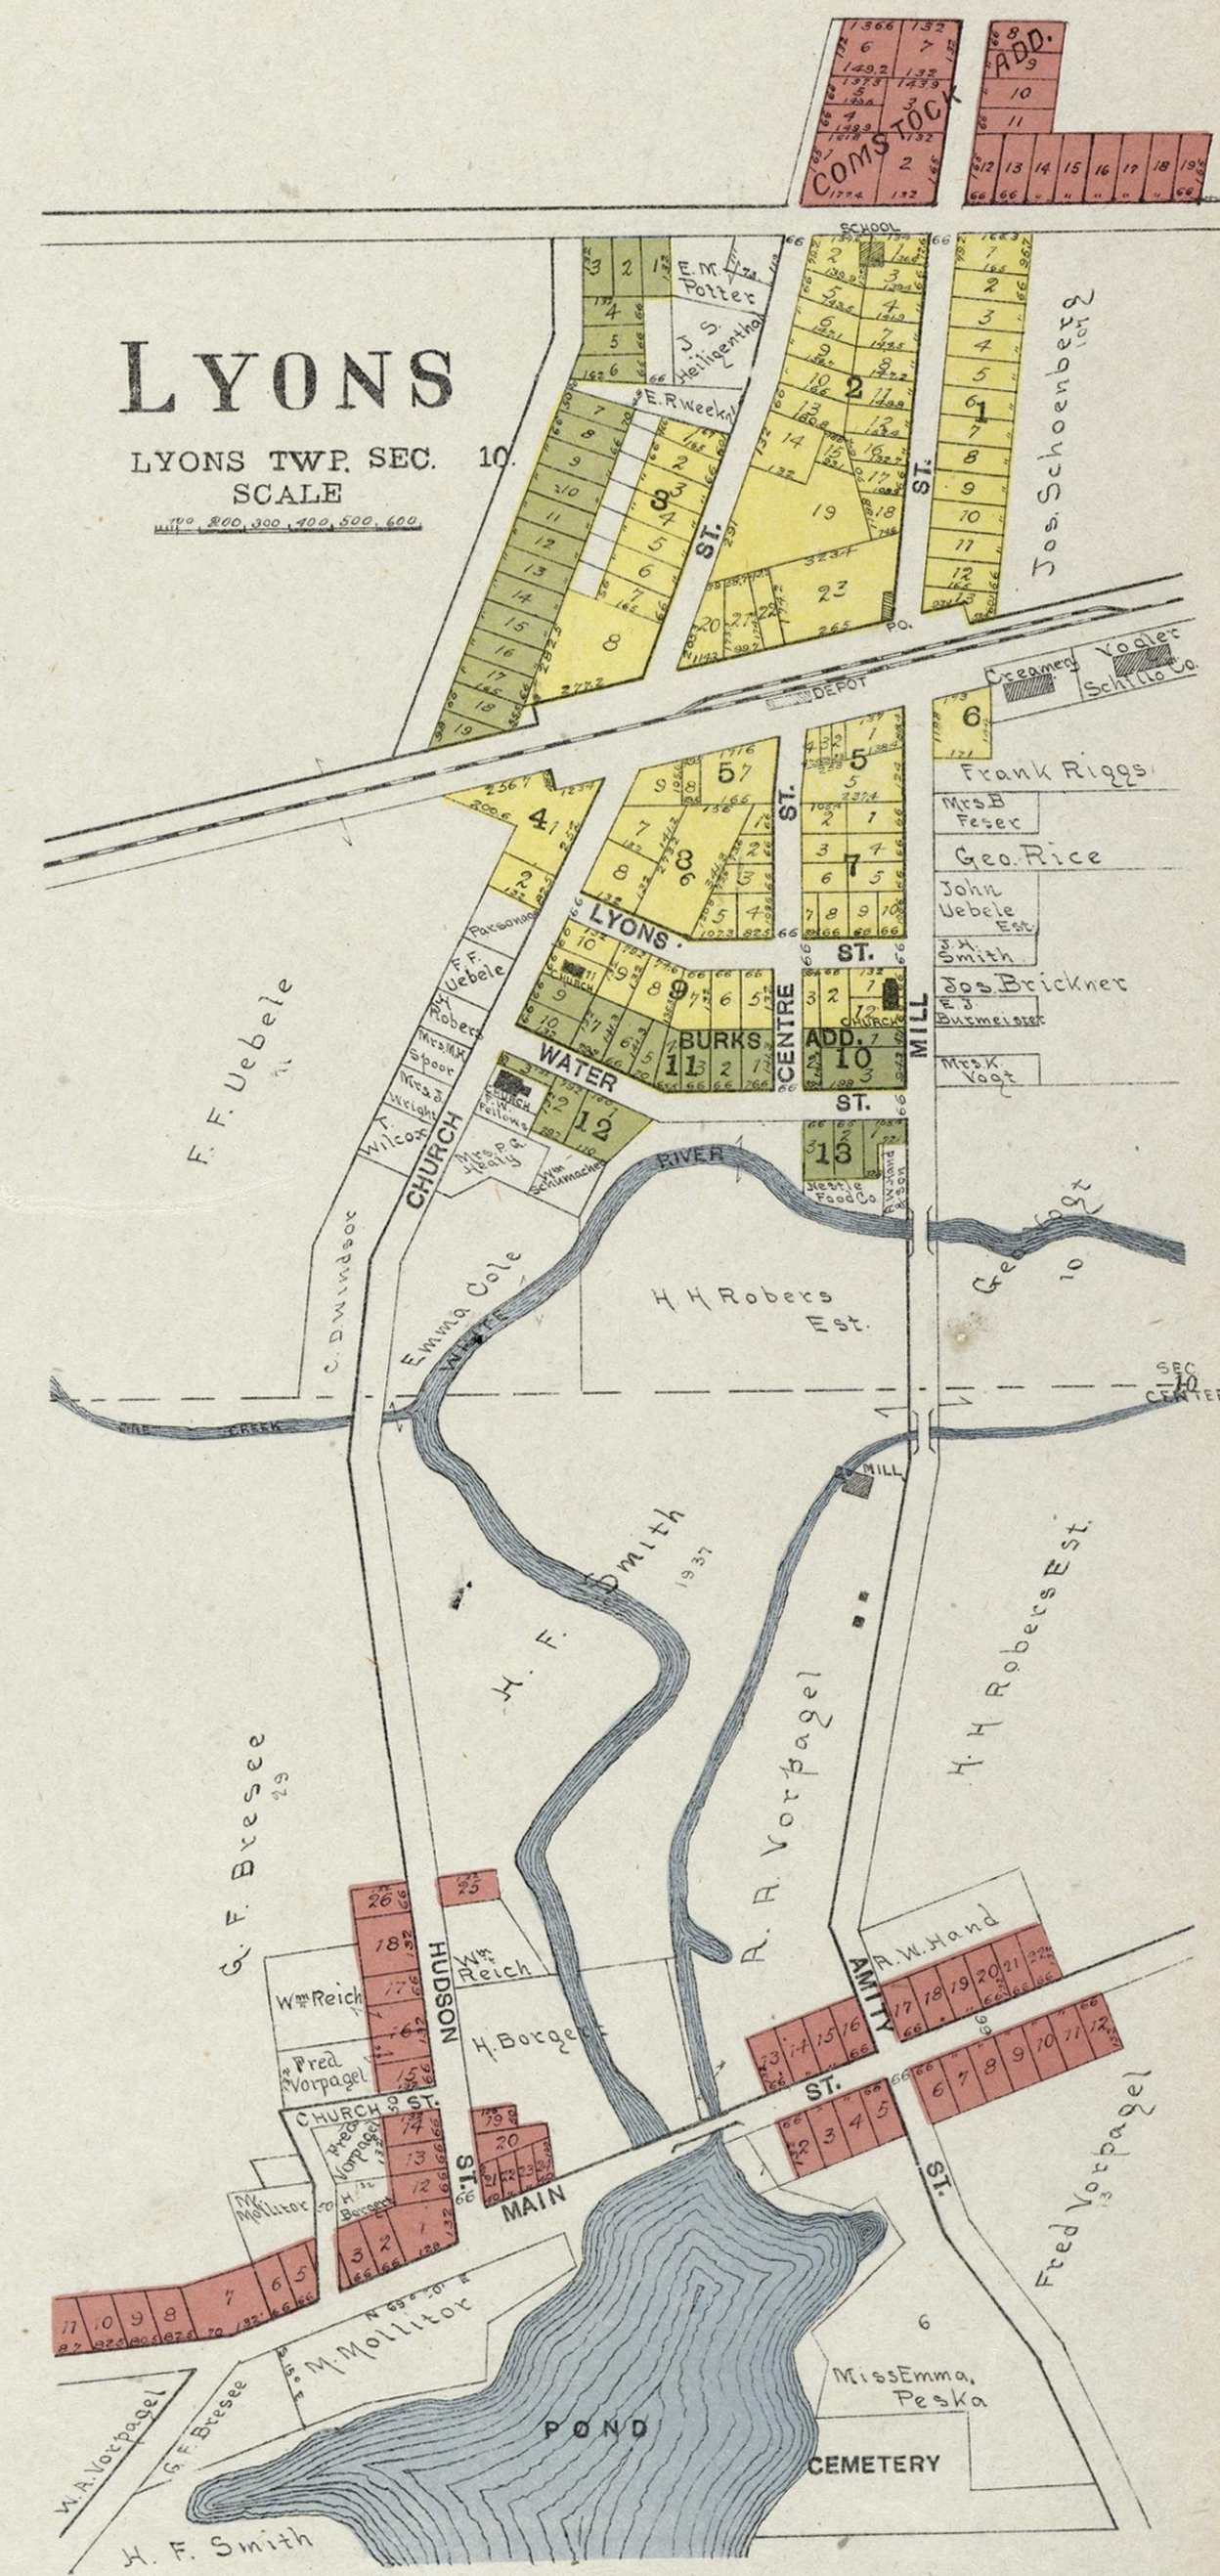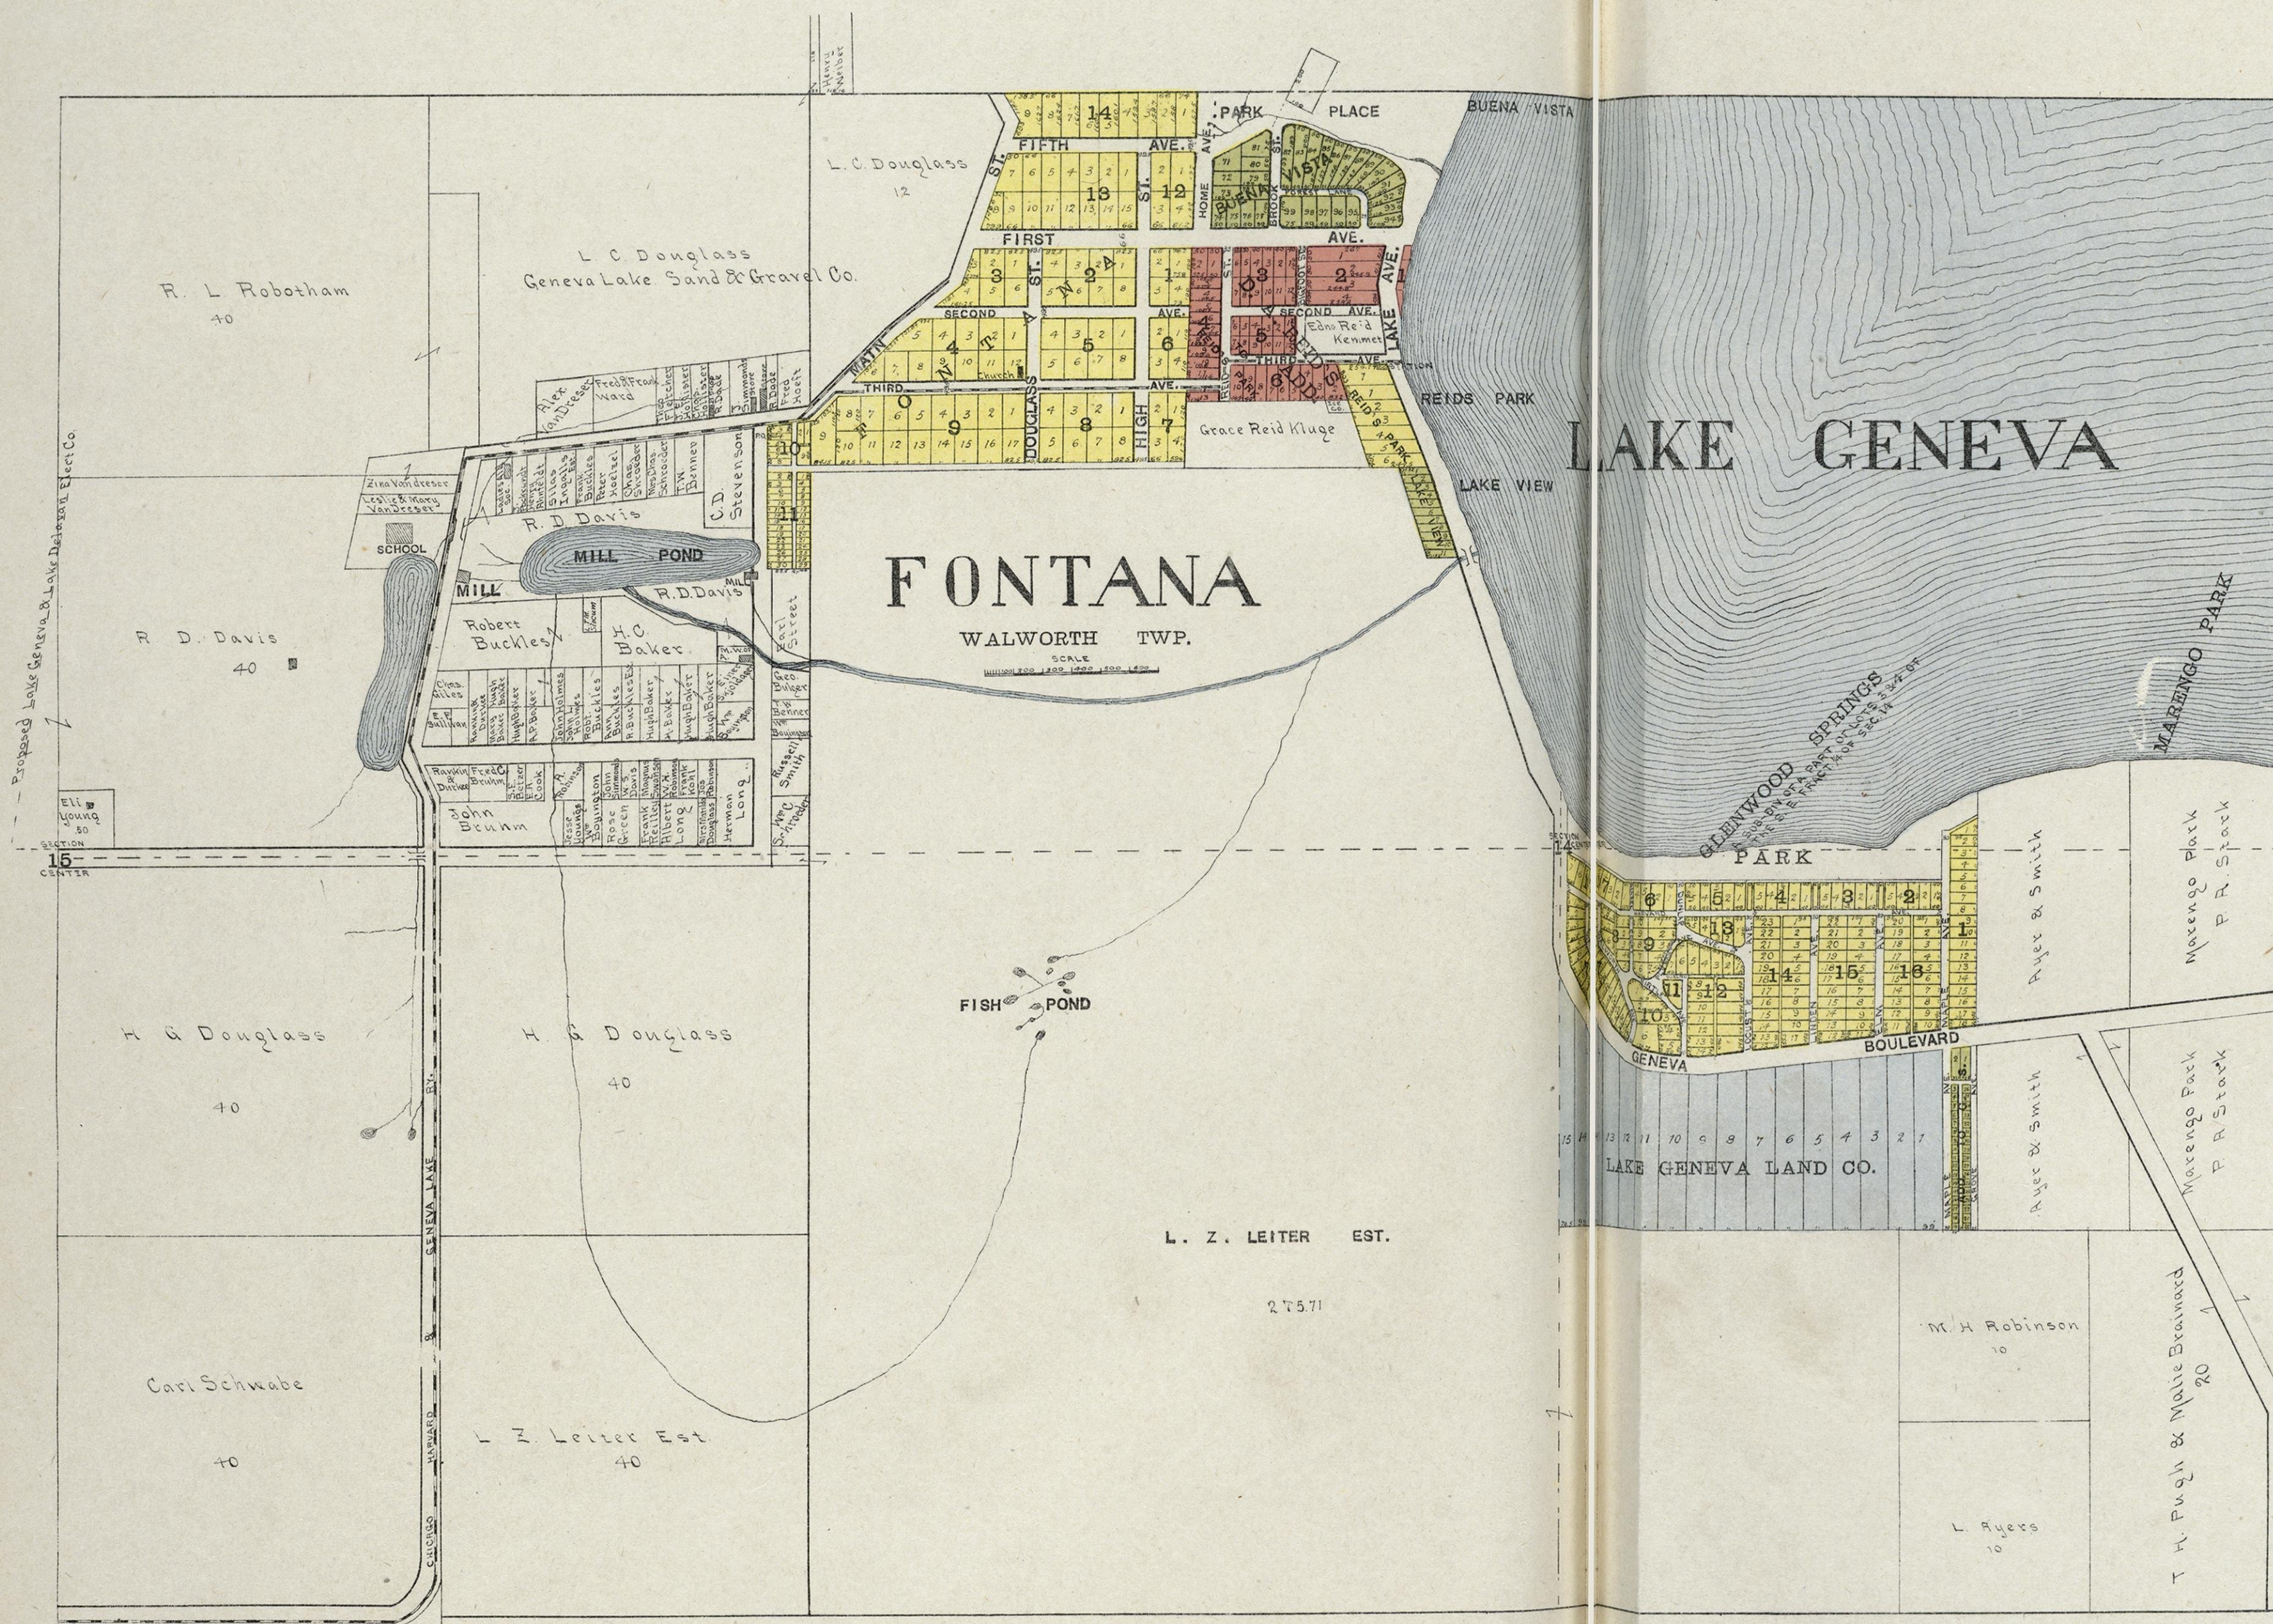


EAST PART OF LAKE GENEVA




MIDDLE PART OF LAKE GENEVA

06

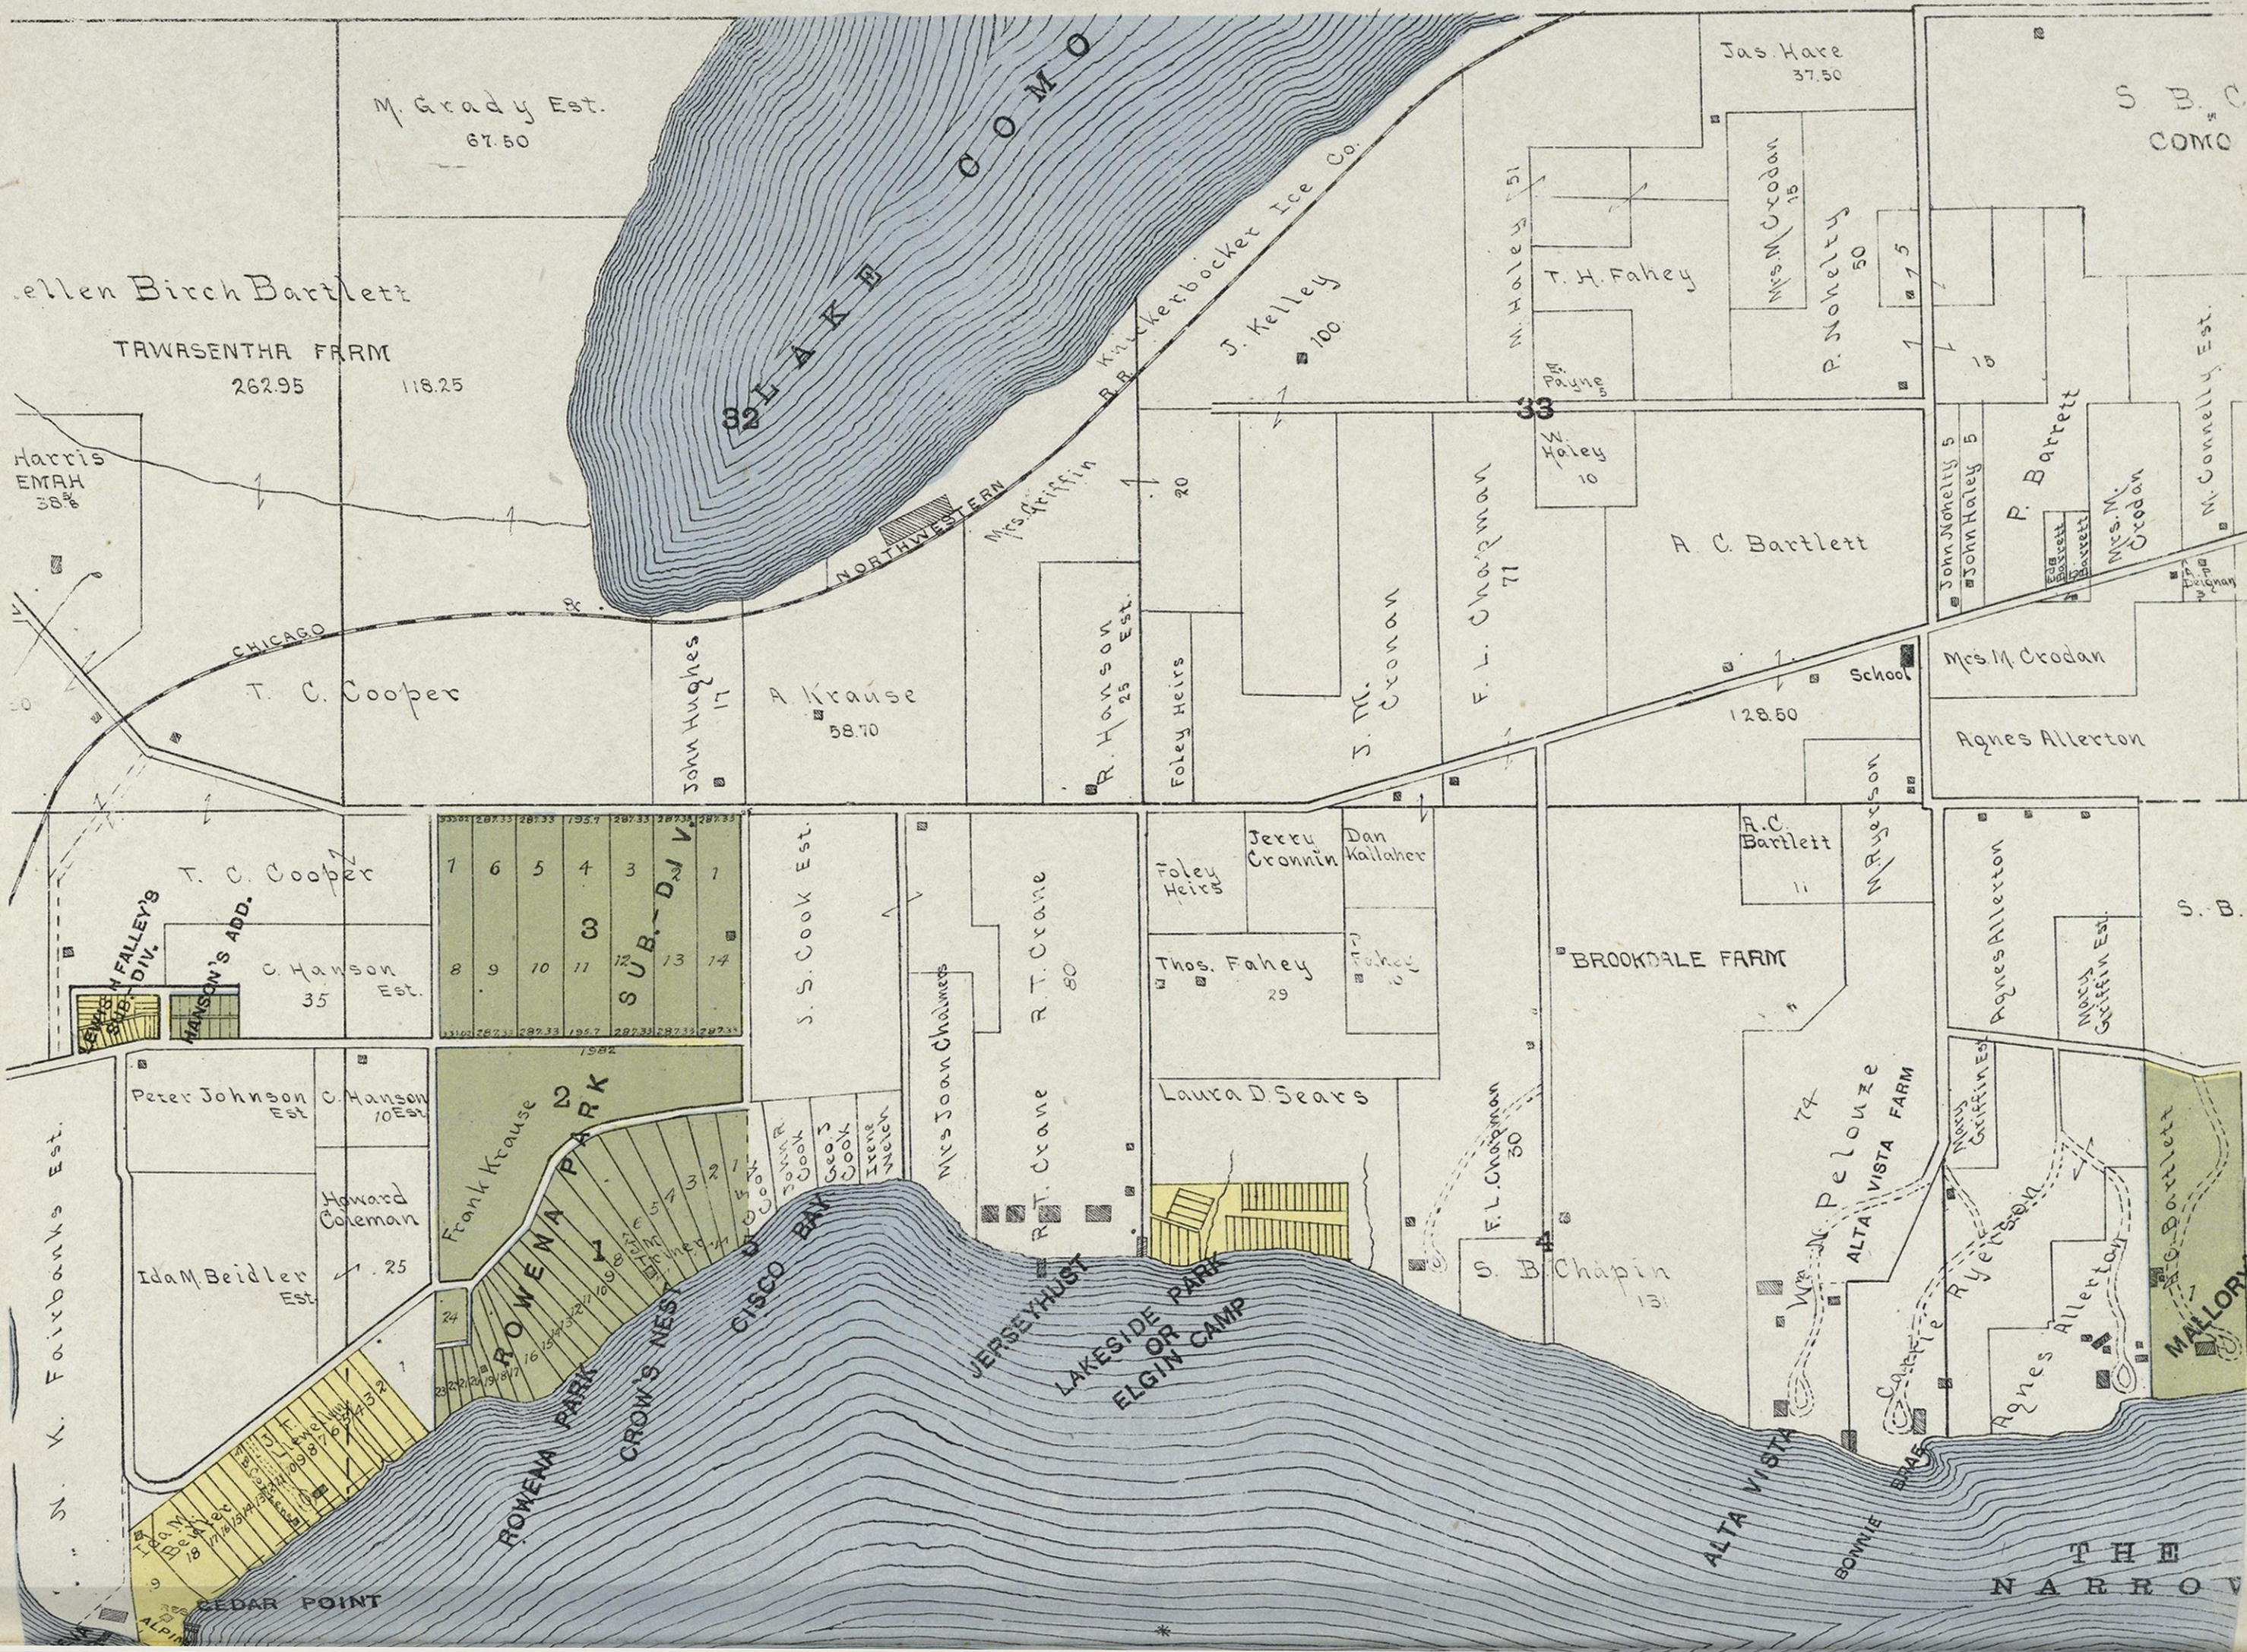


01




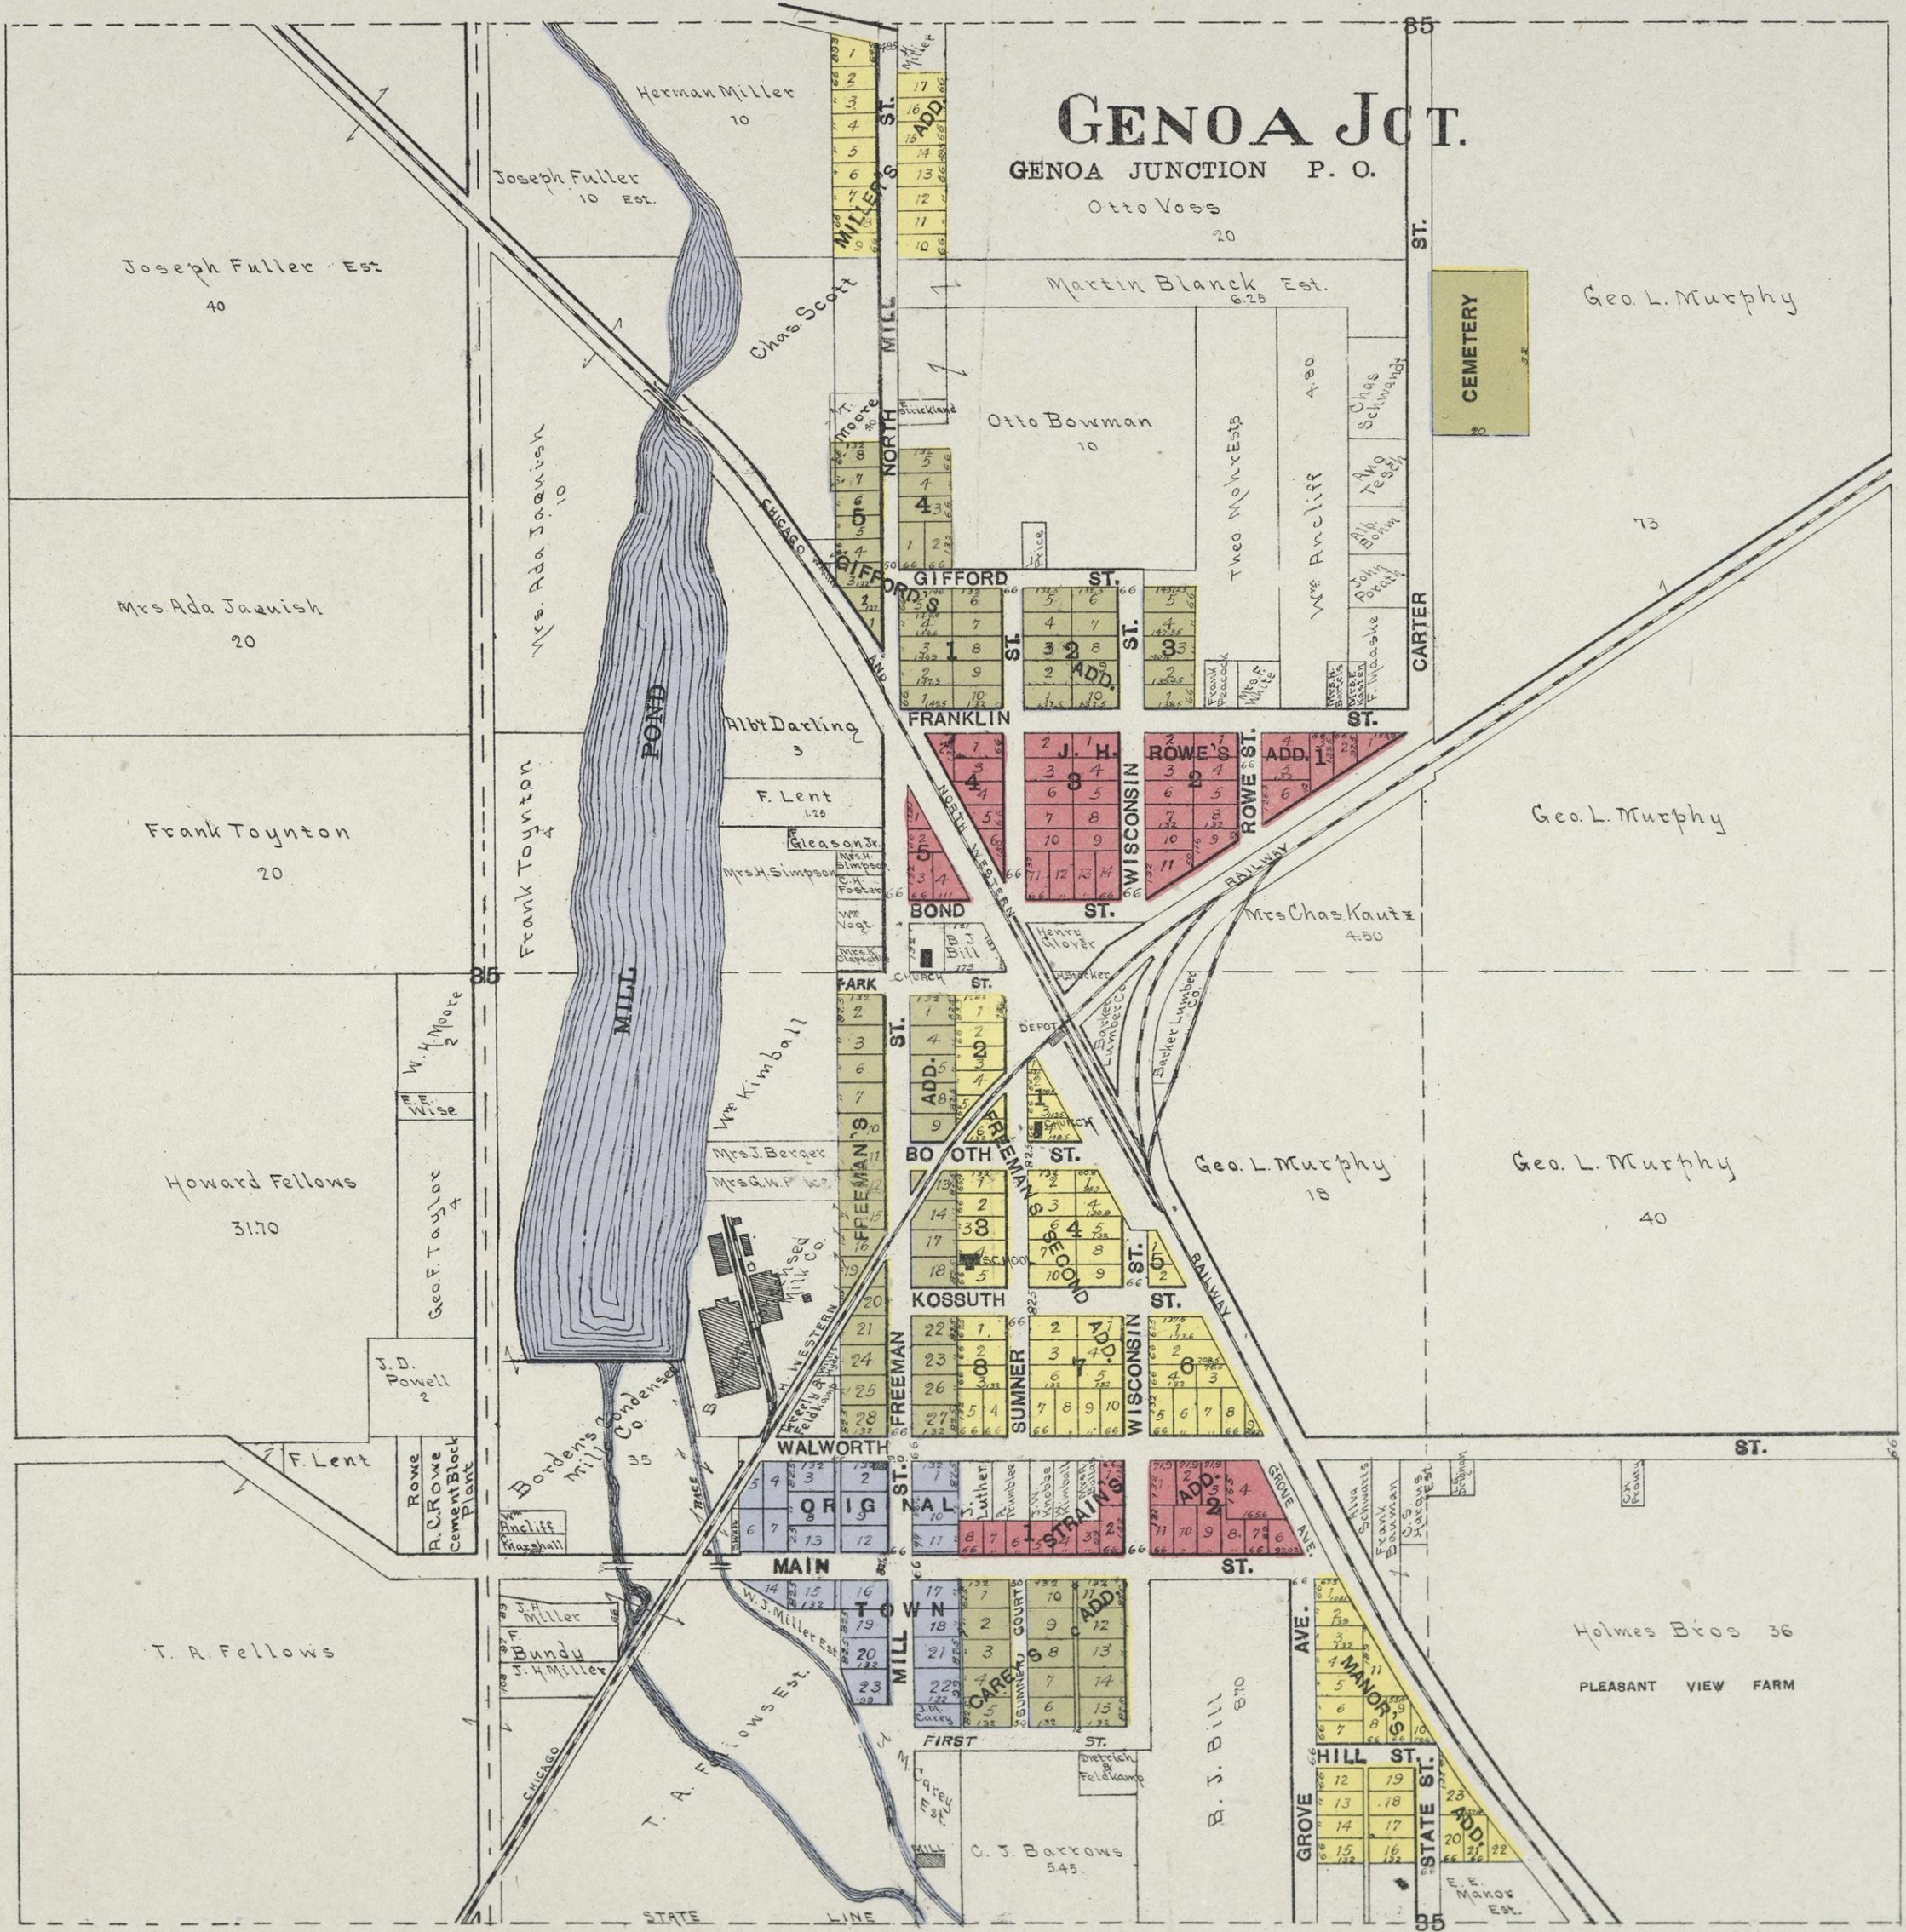


SECTION 11 WALWORTH TOWNSHIP

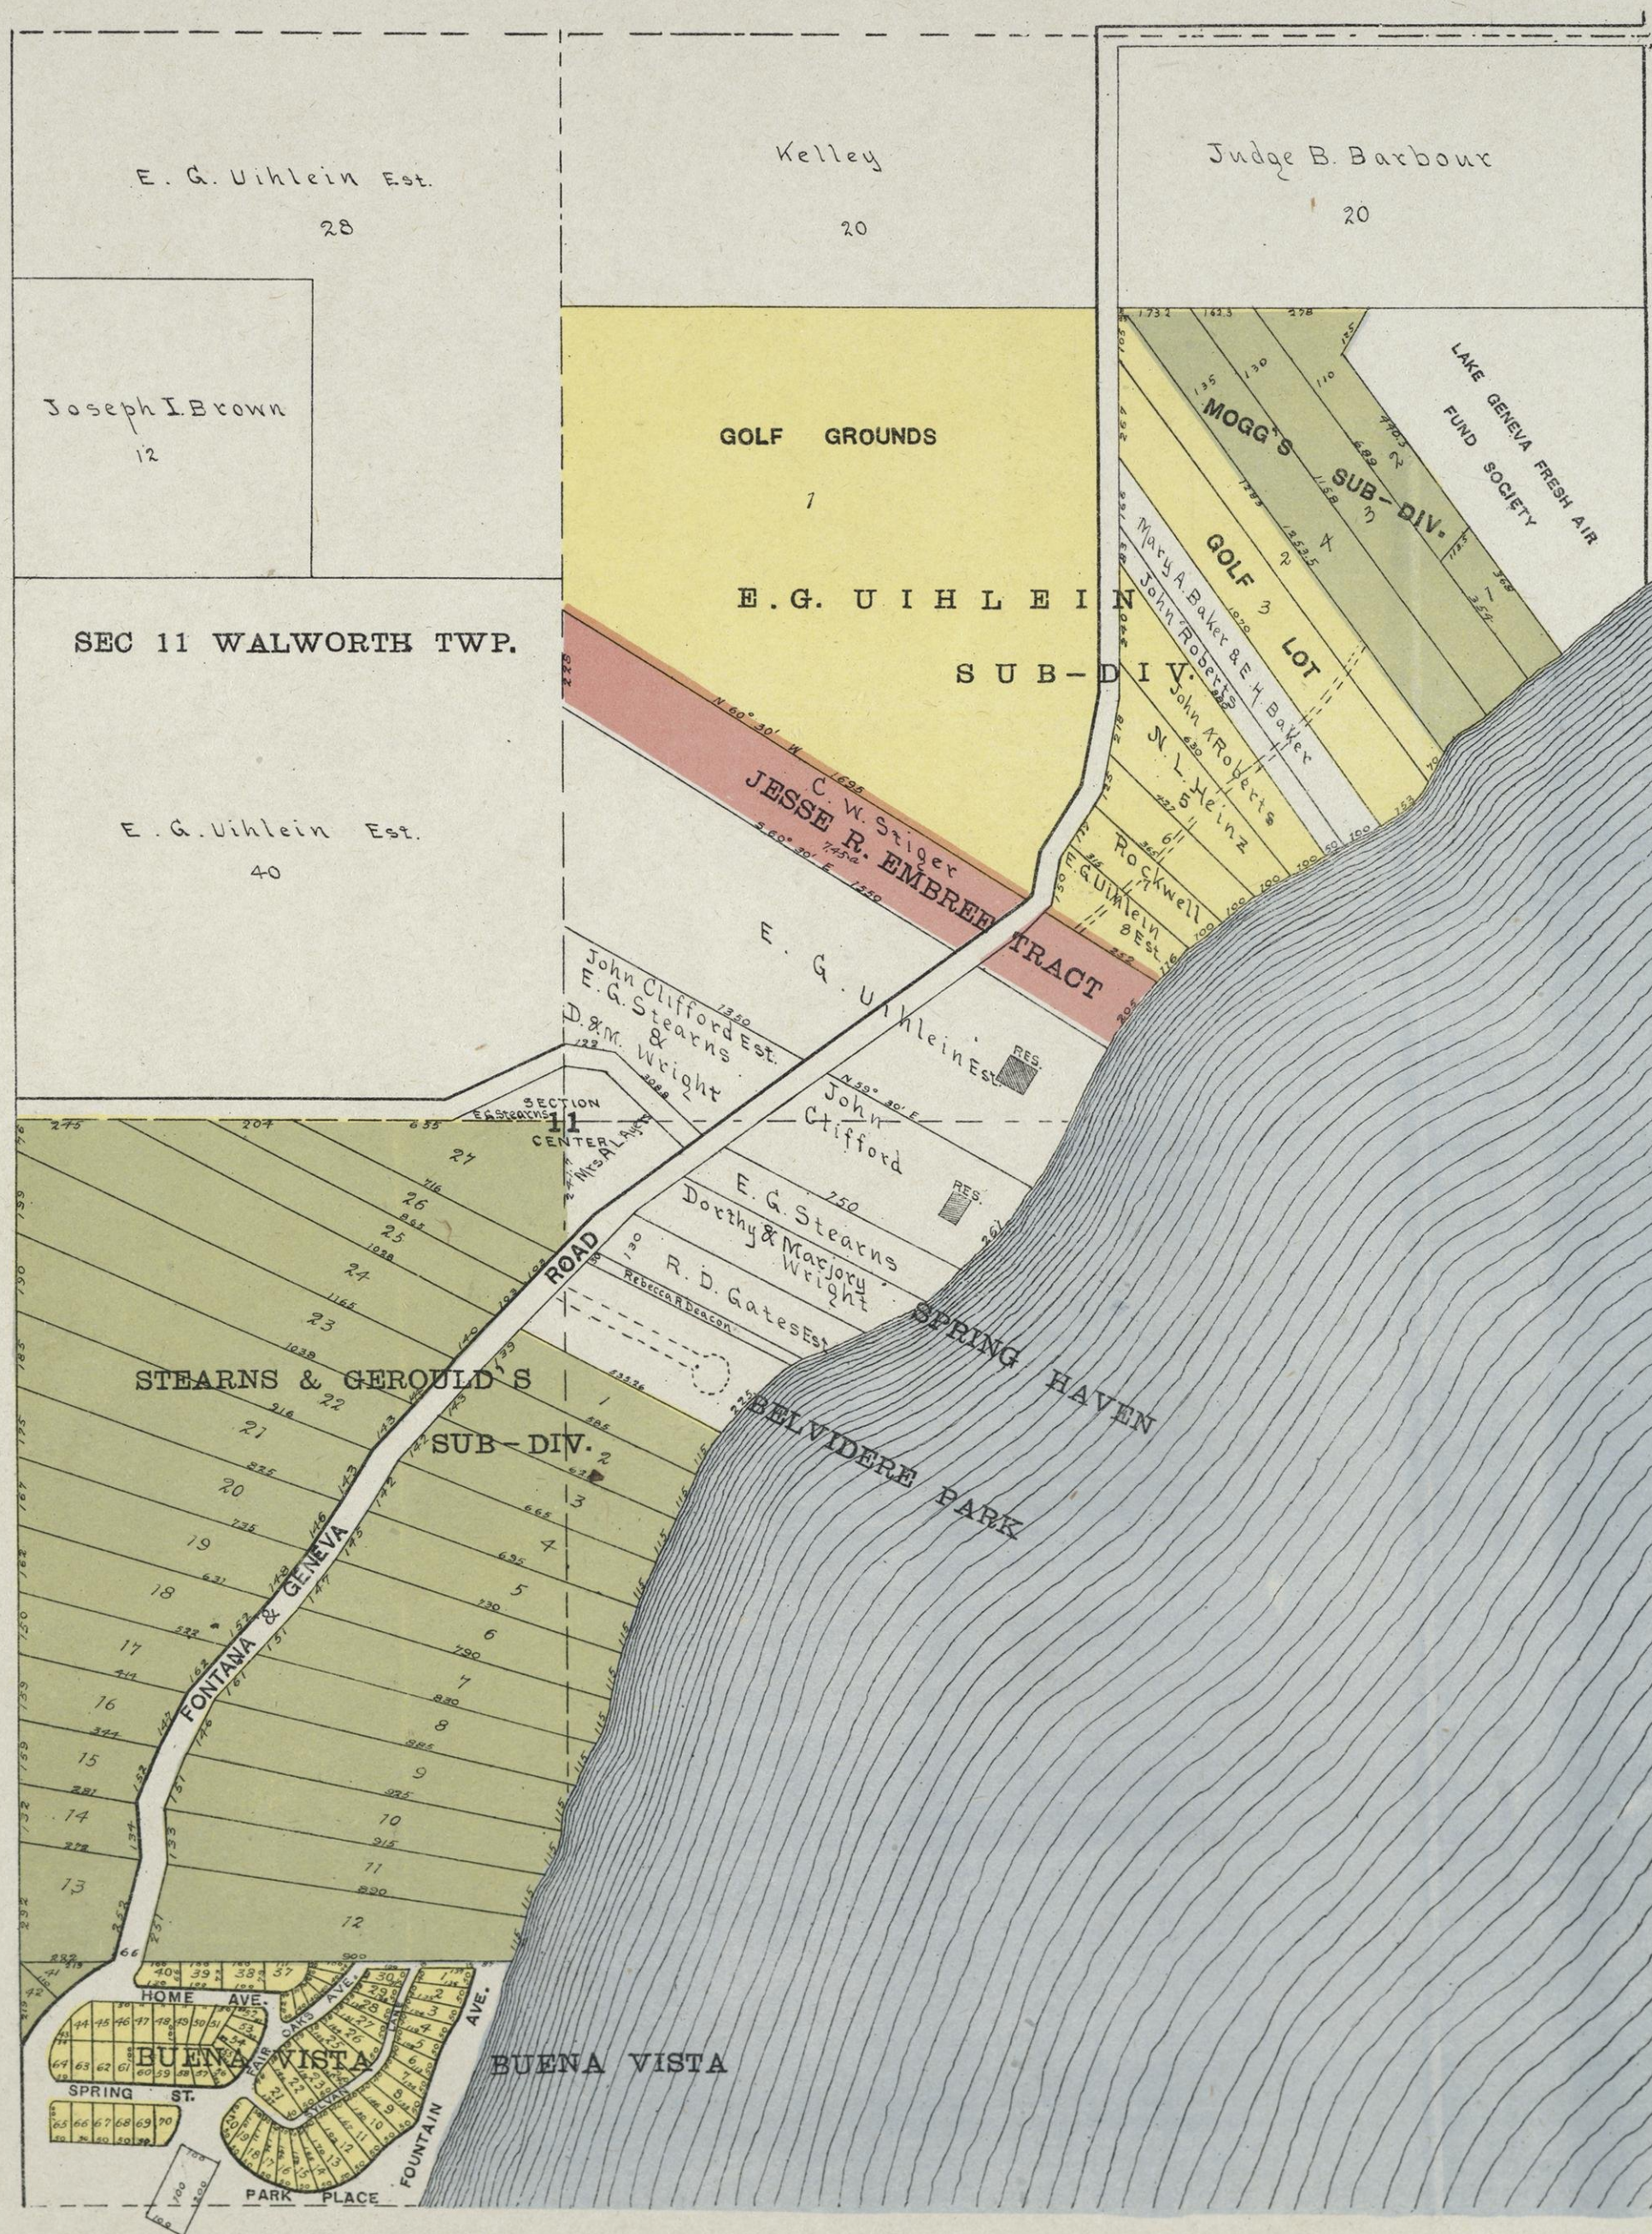



DE LAVAN LAKE

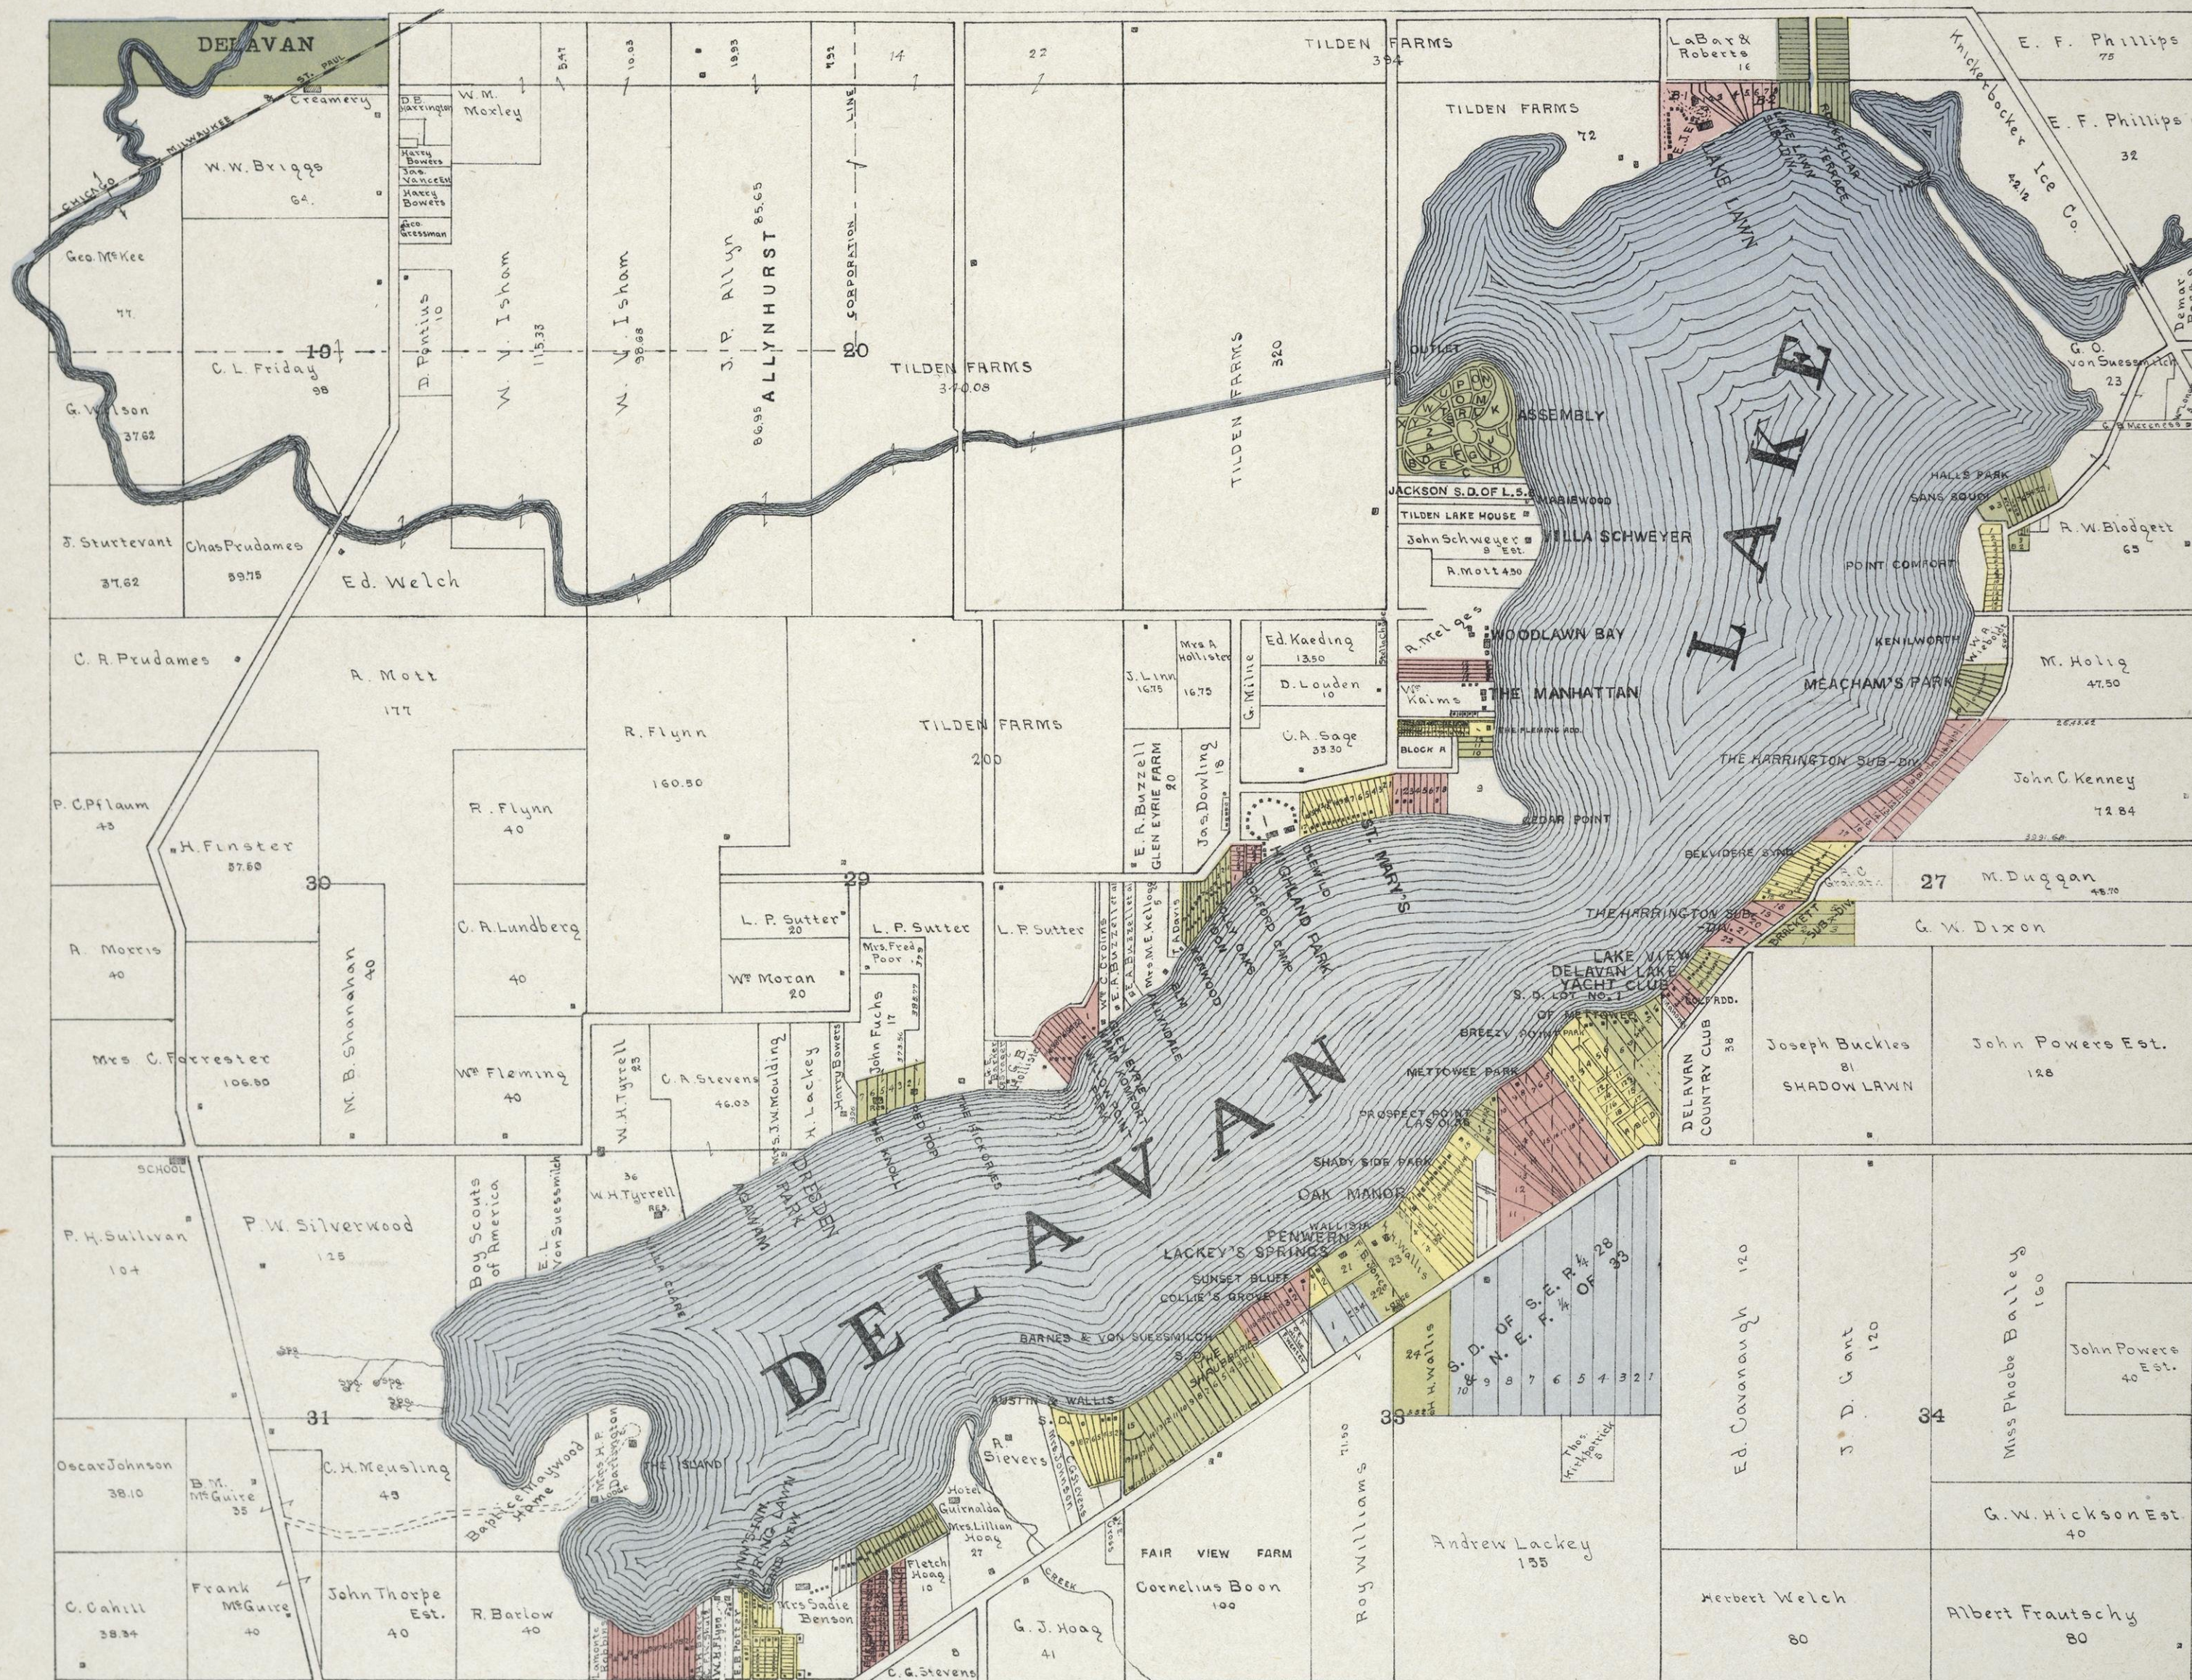


LAKE BEULAH

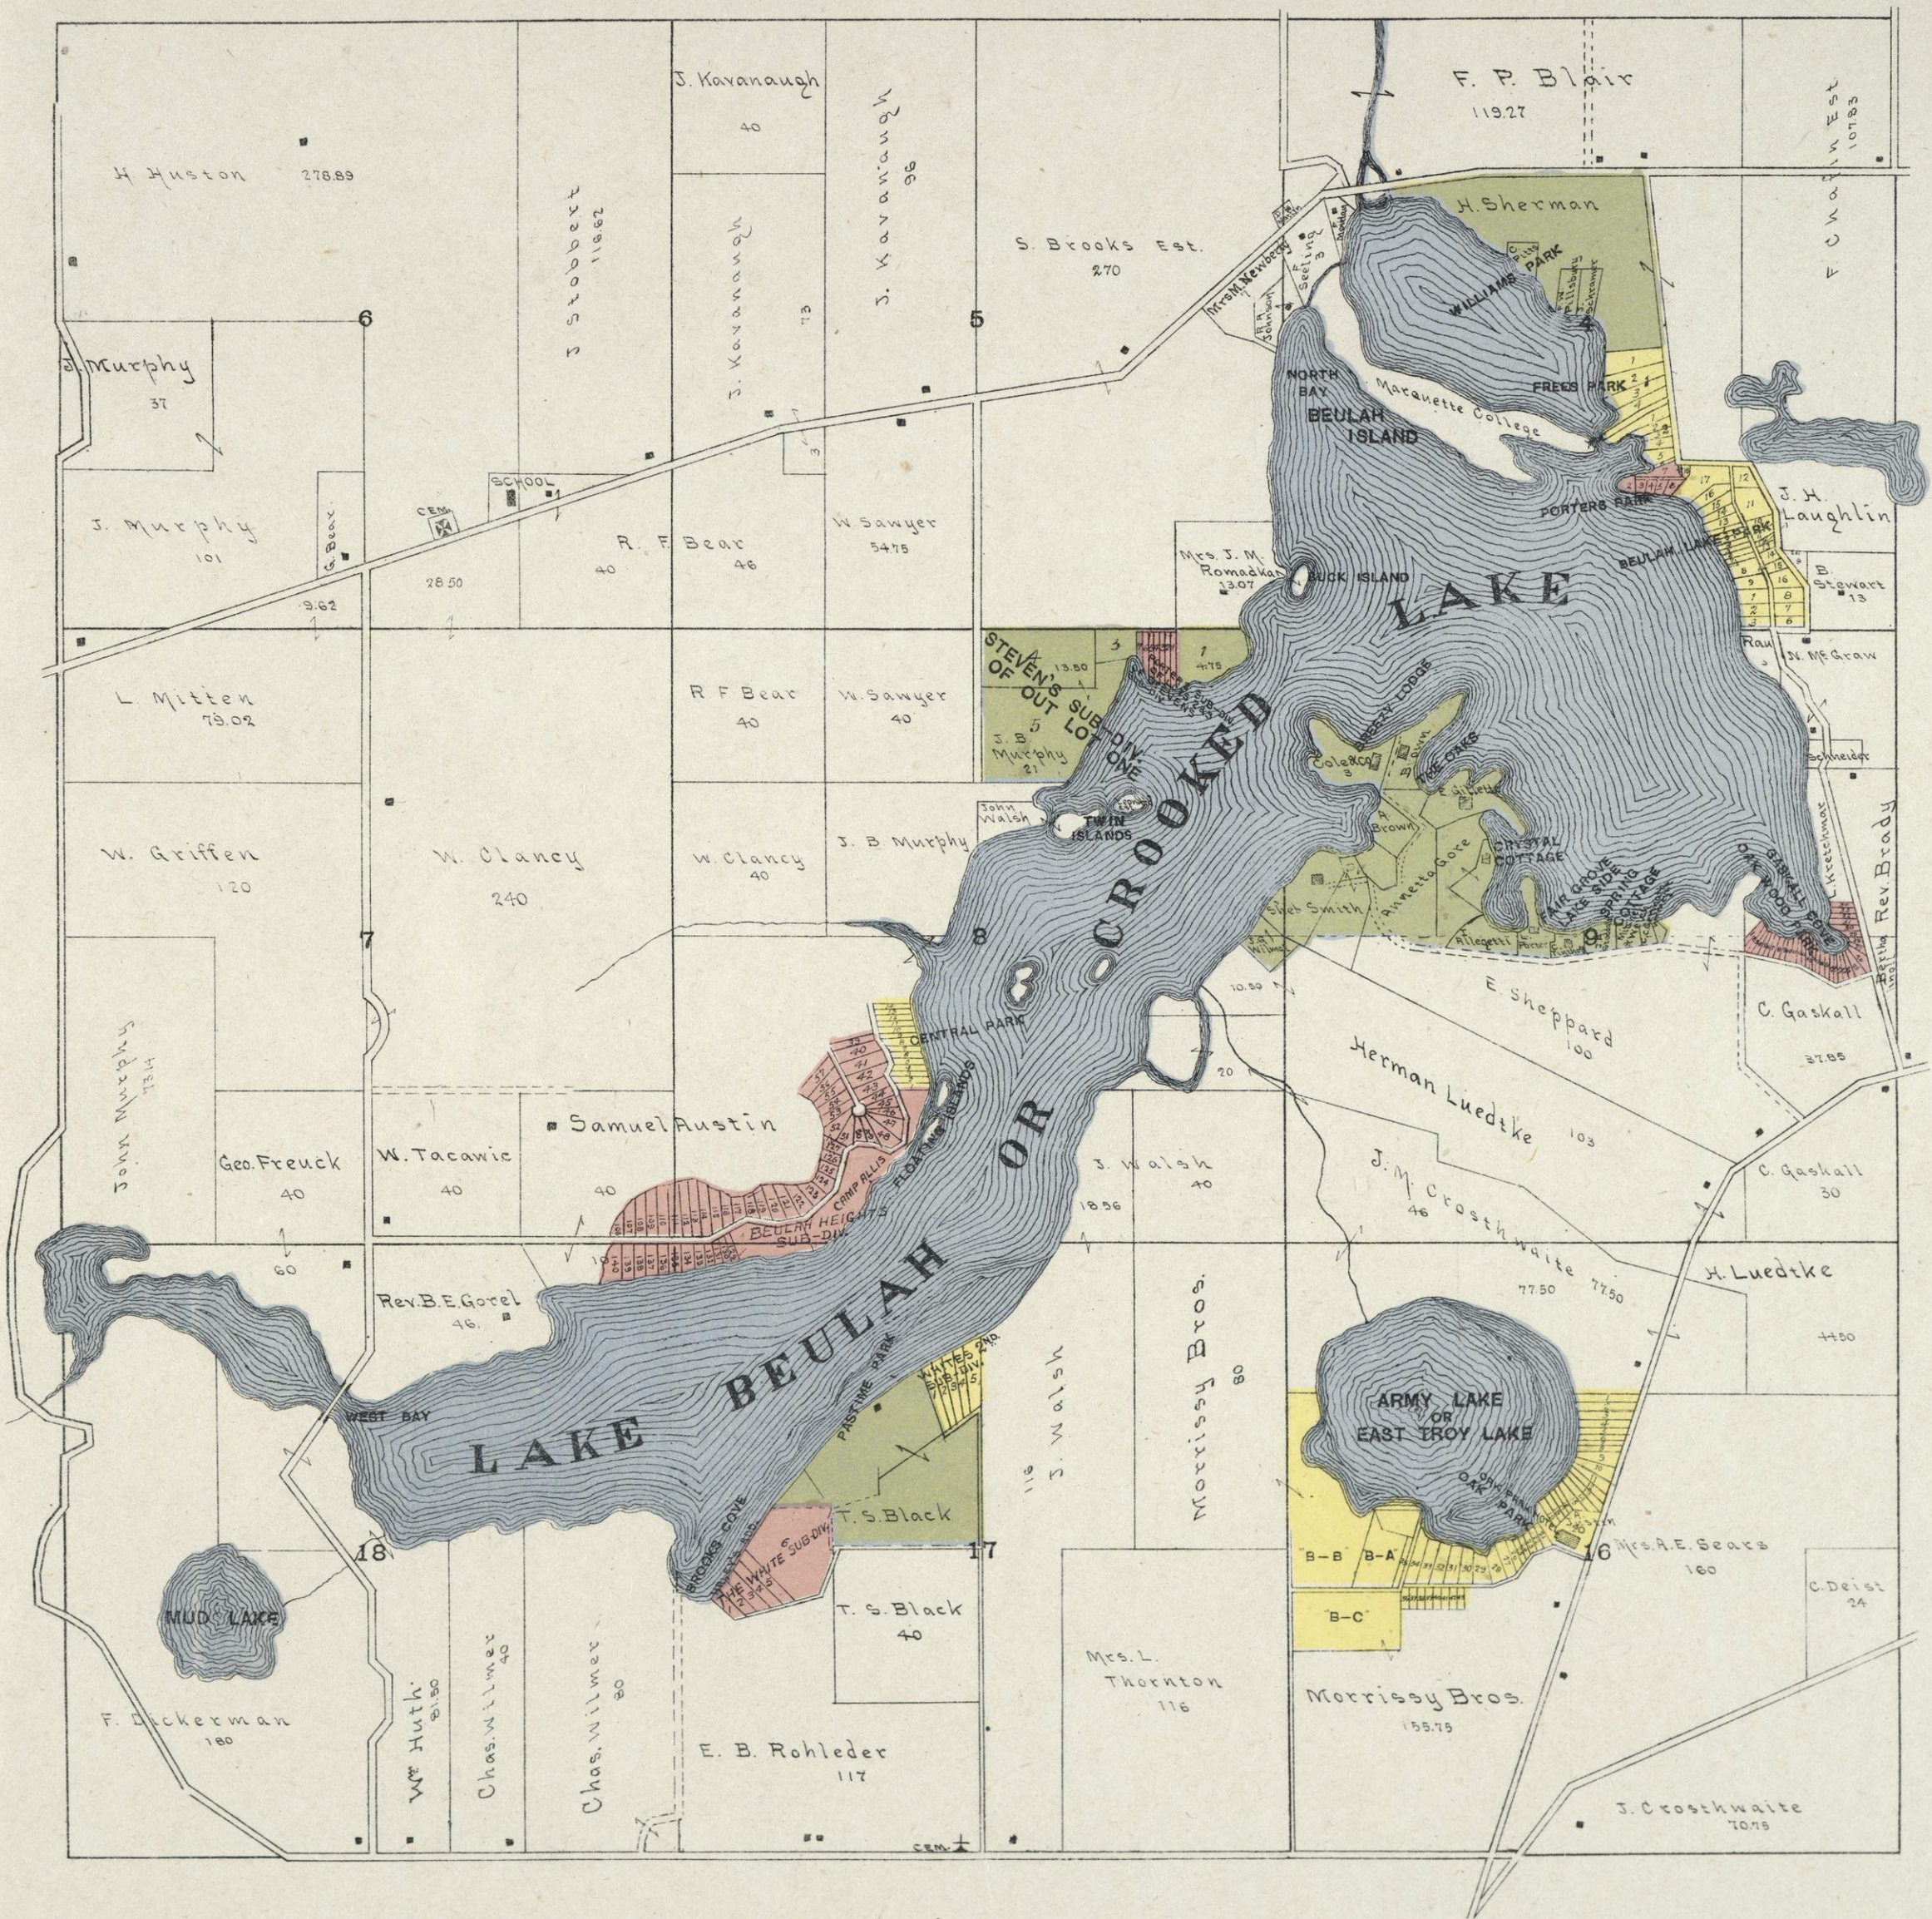

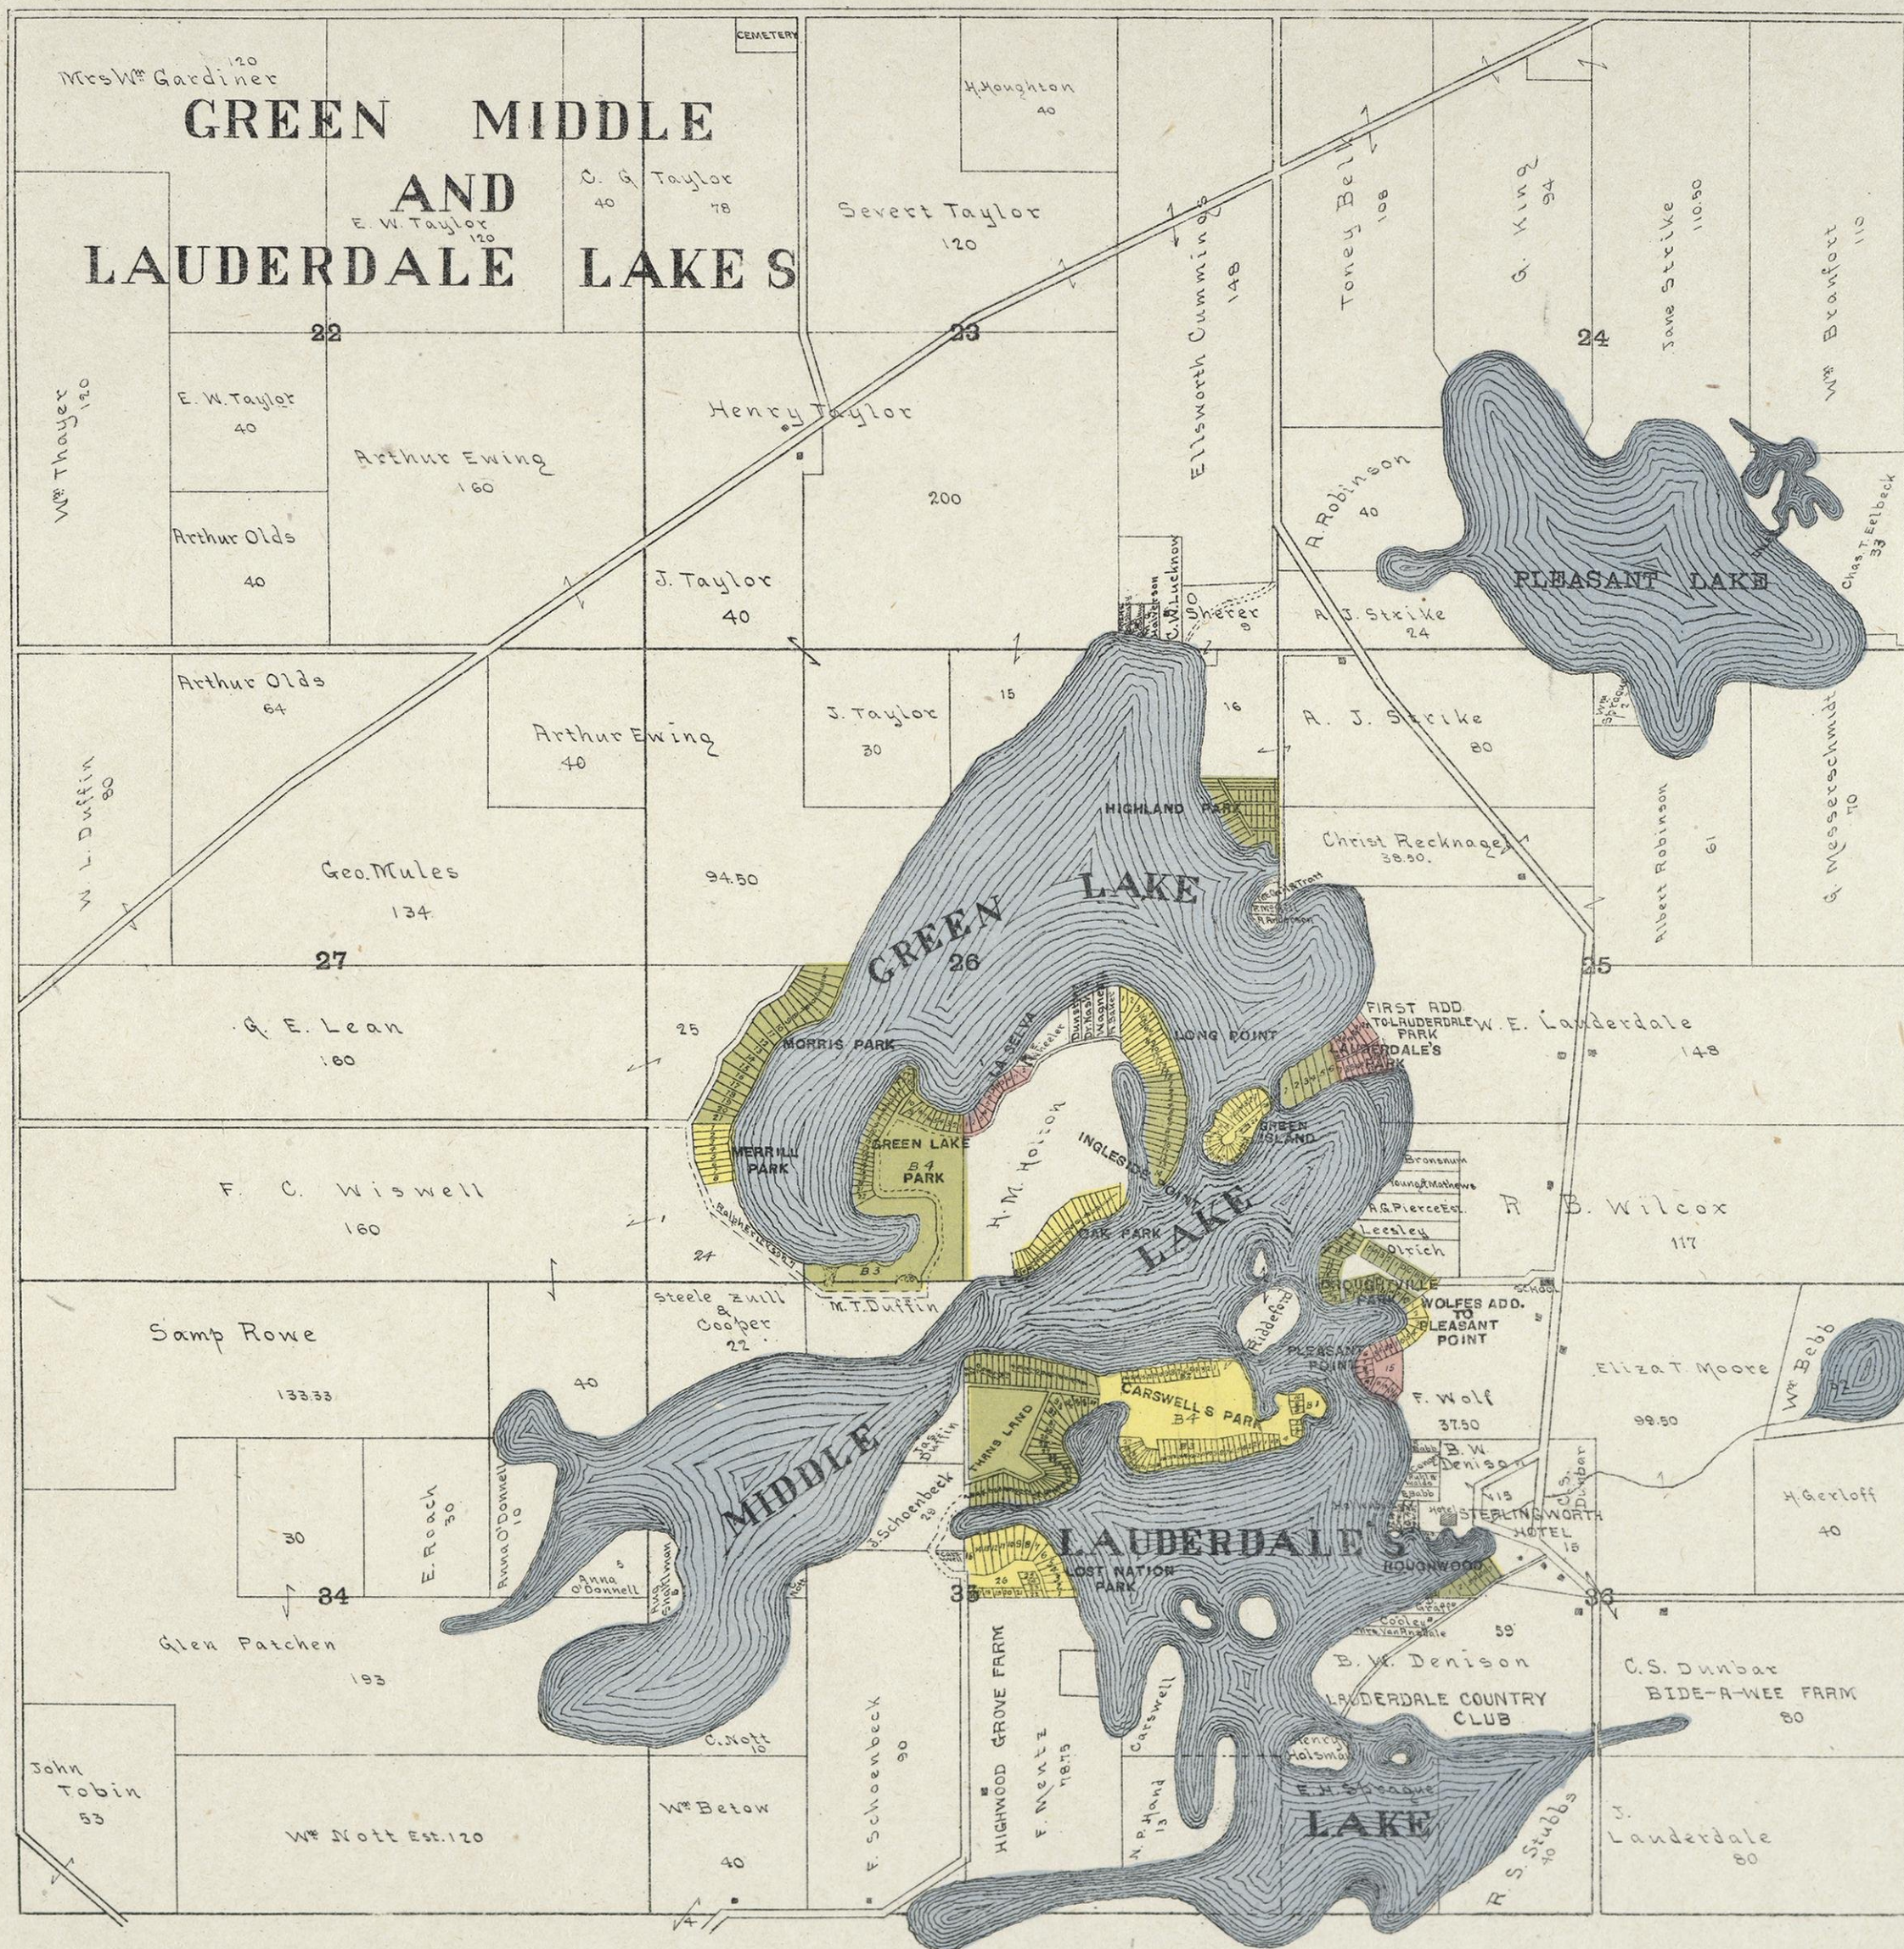

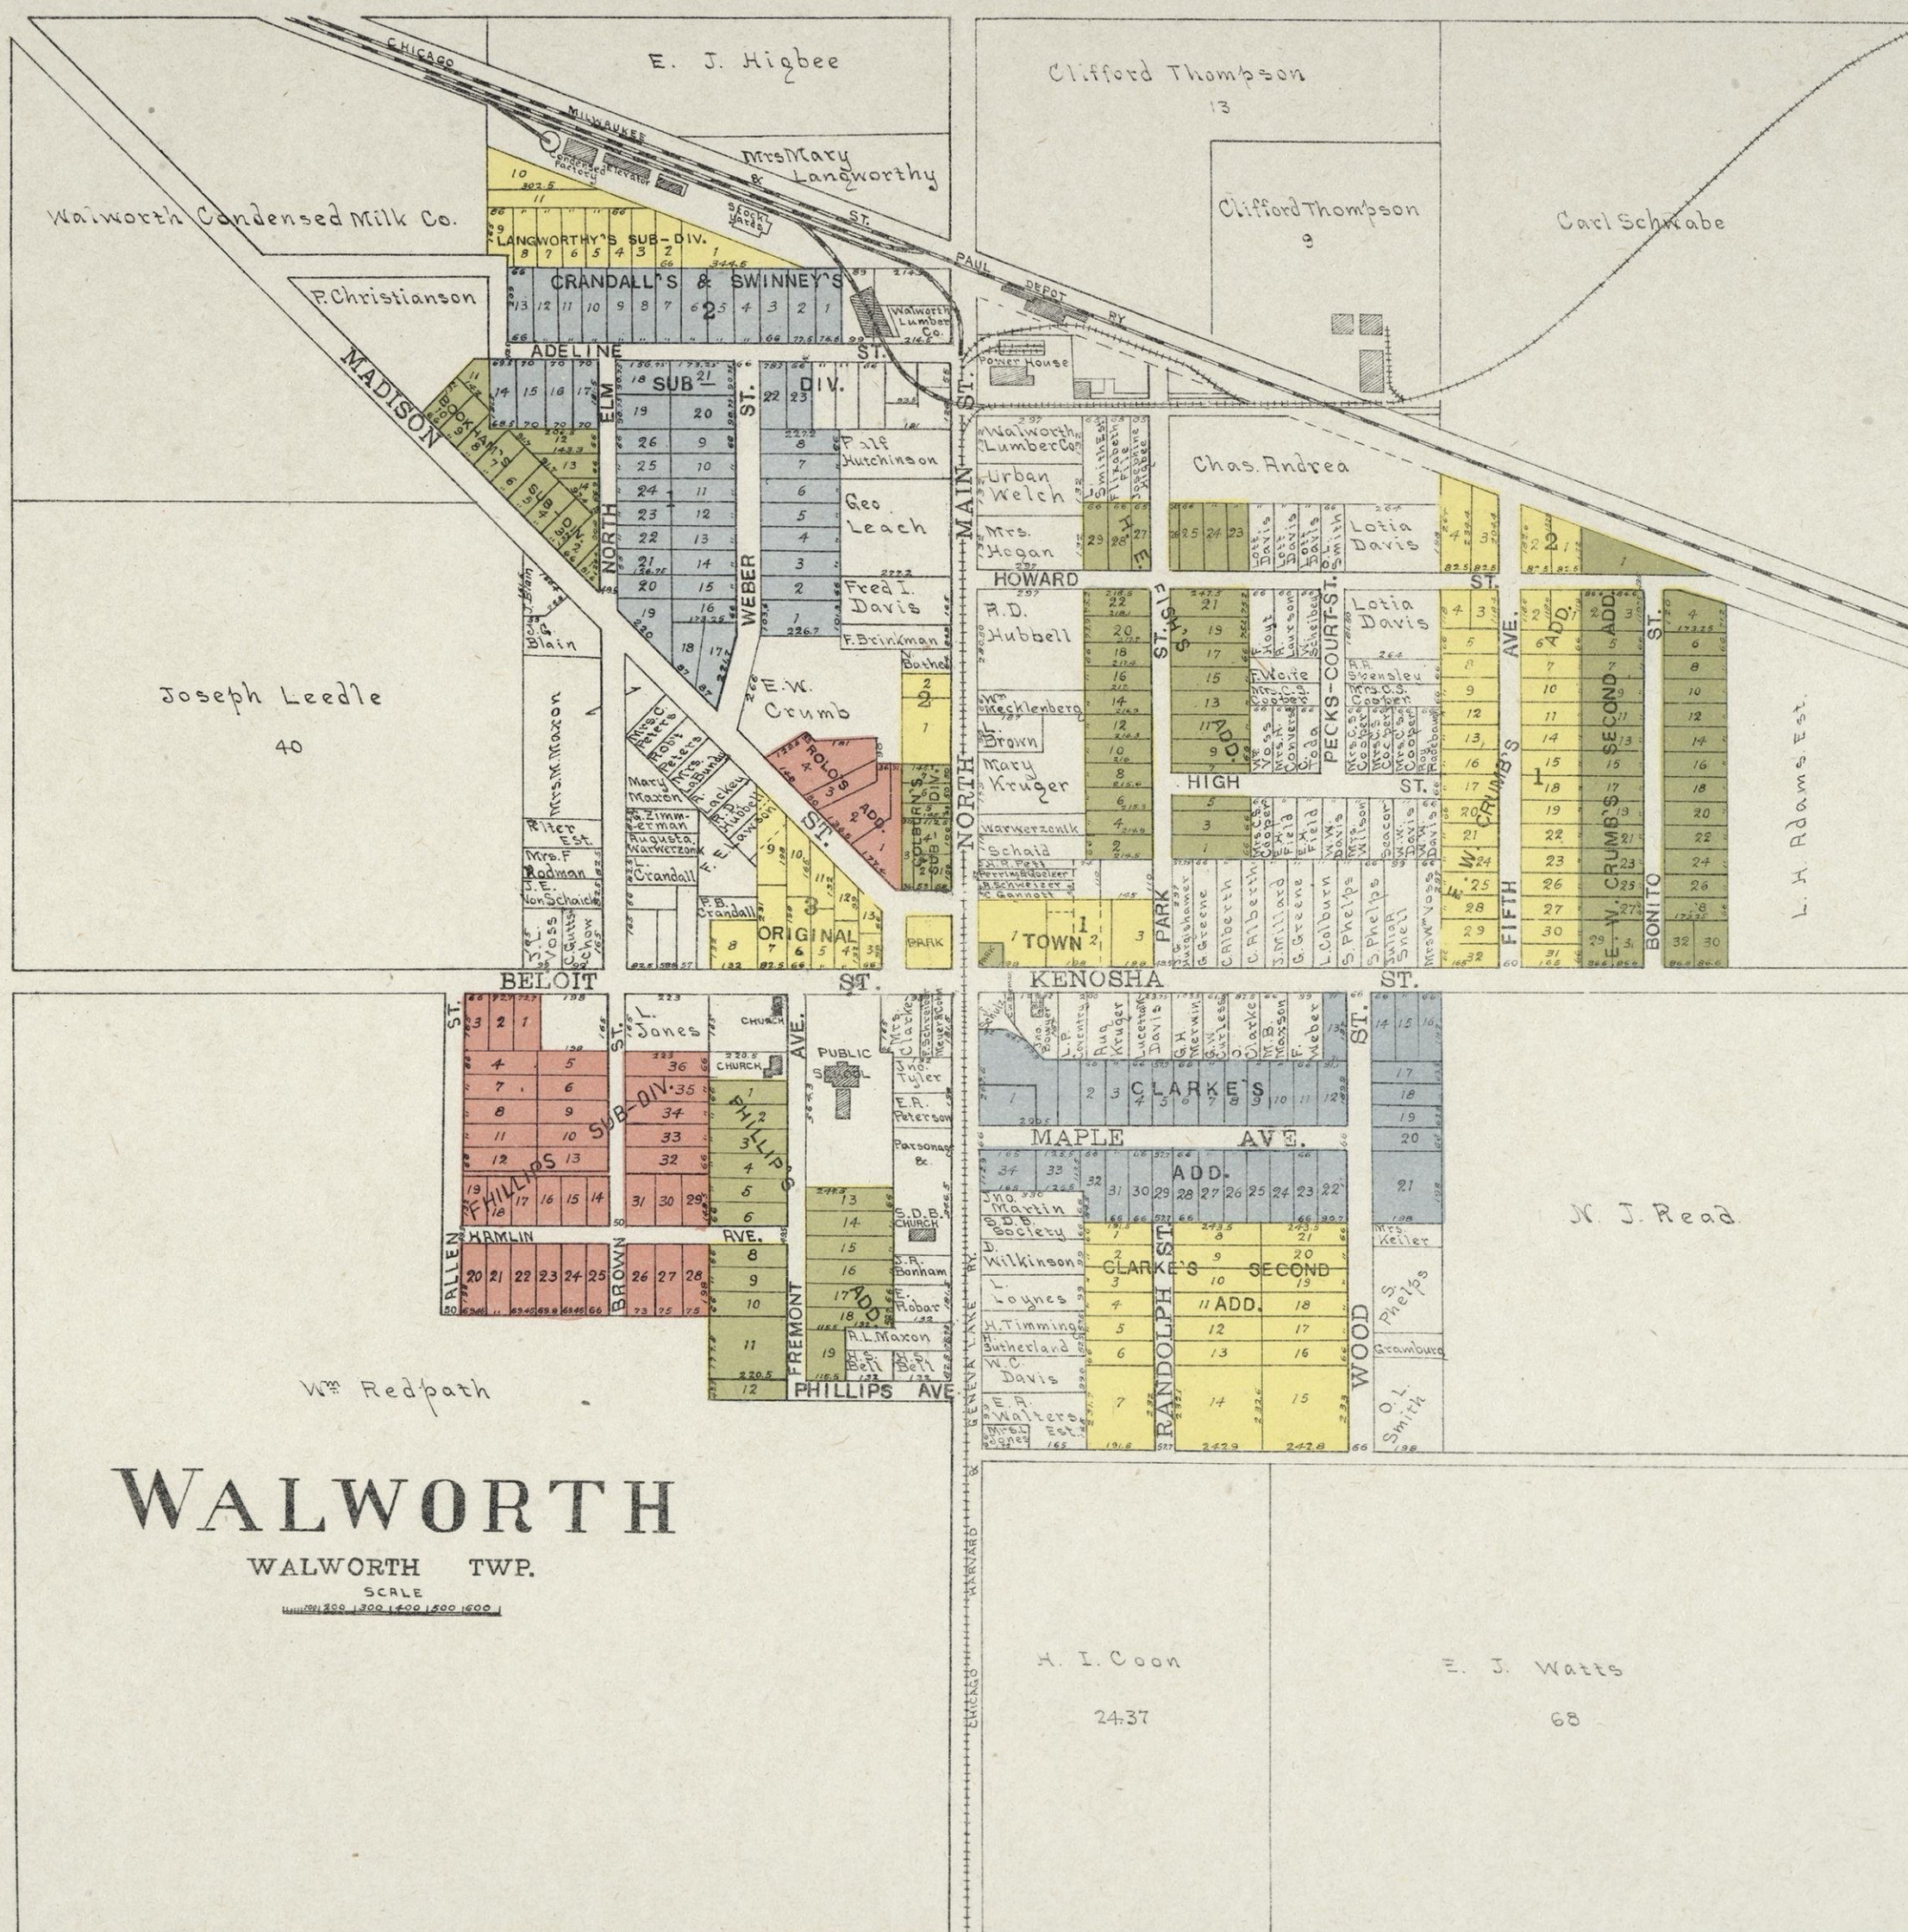

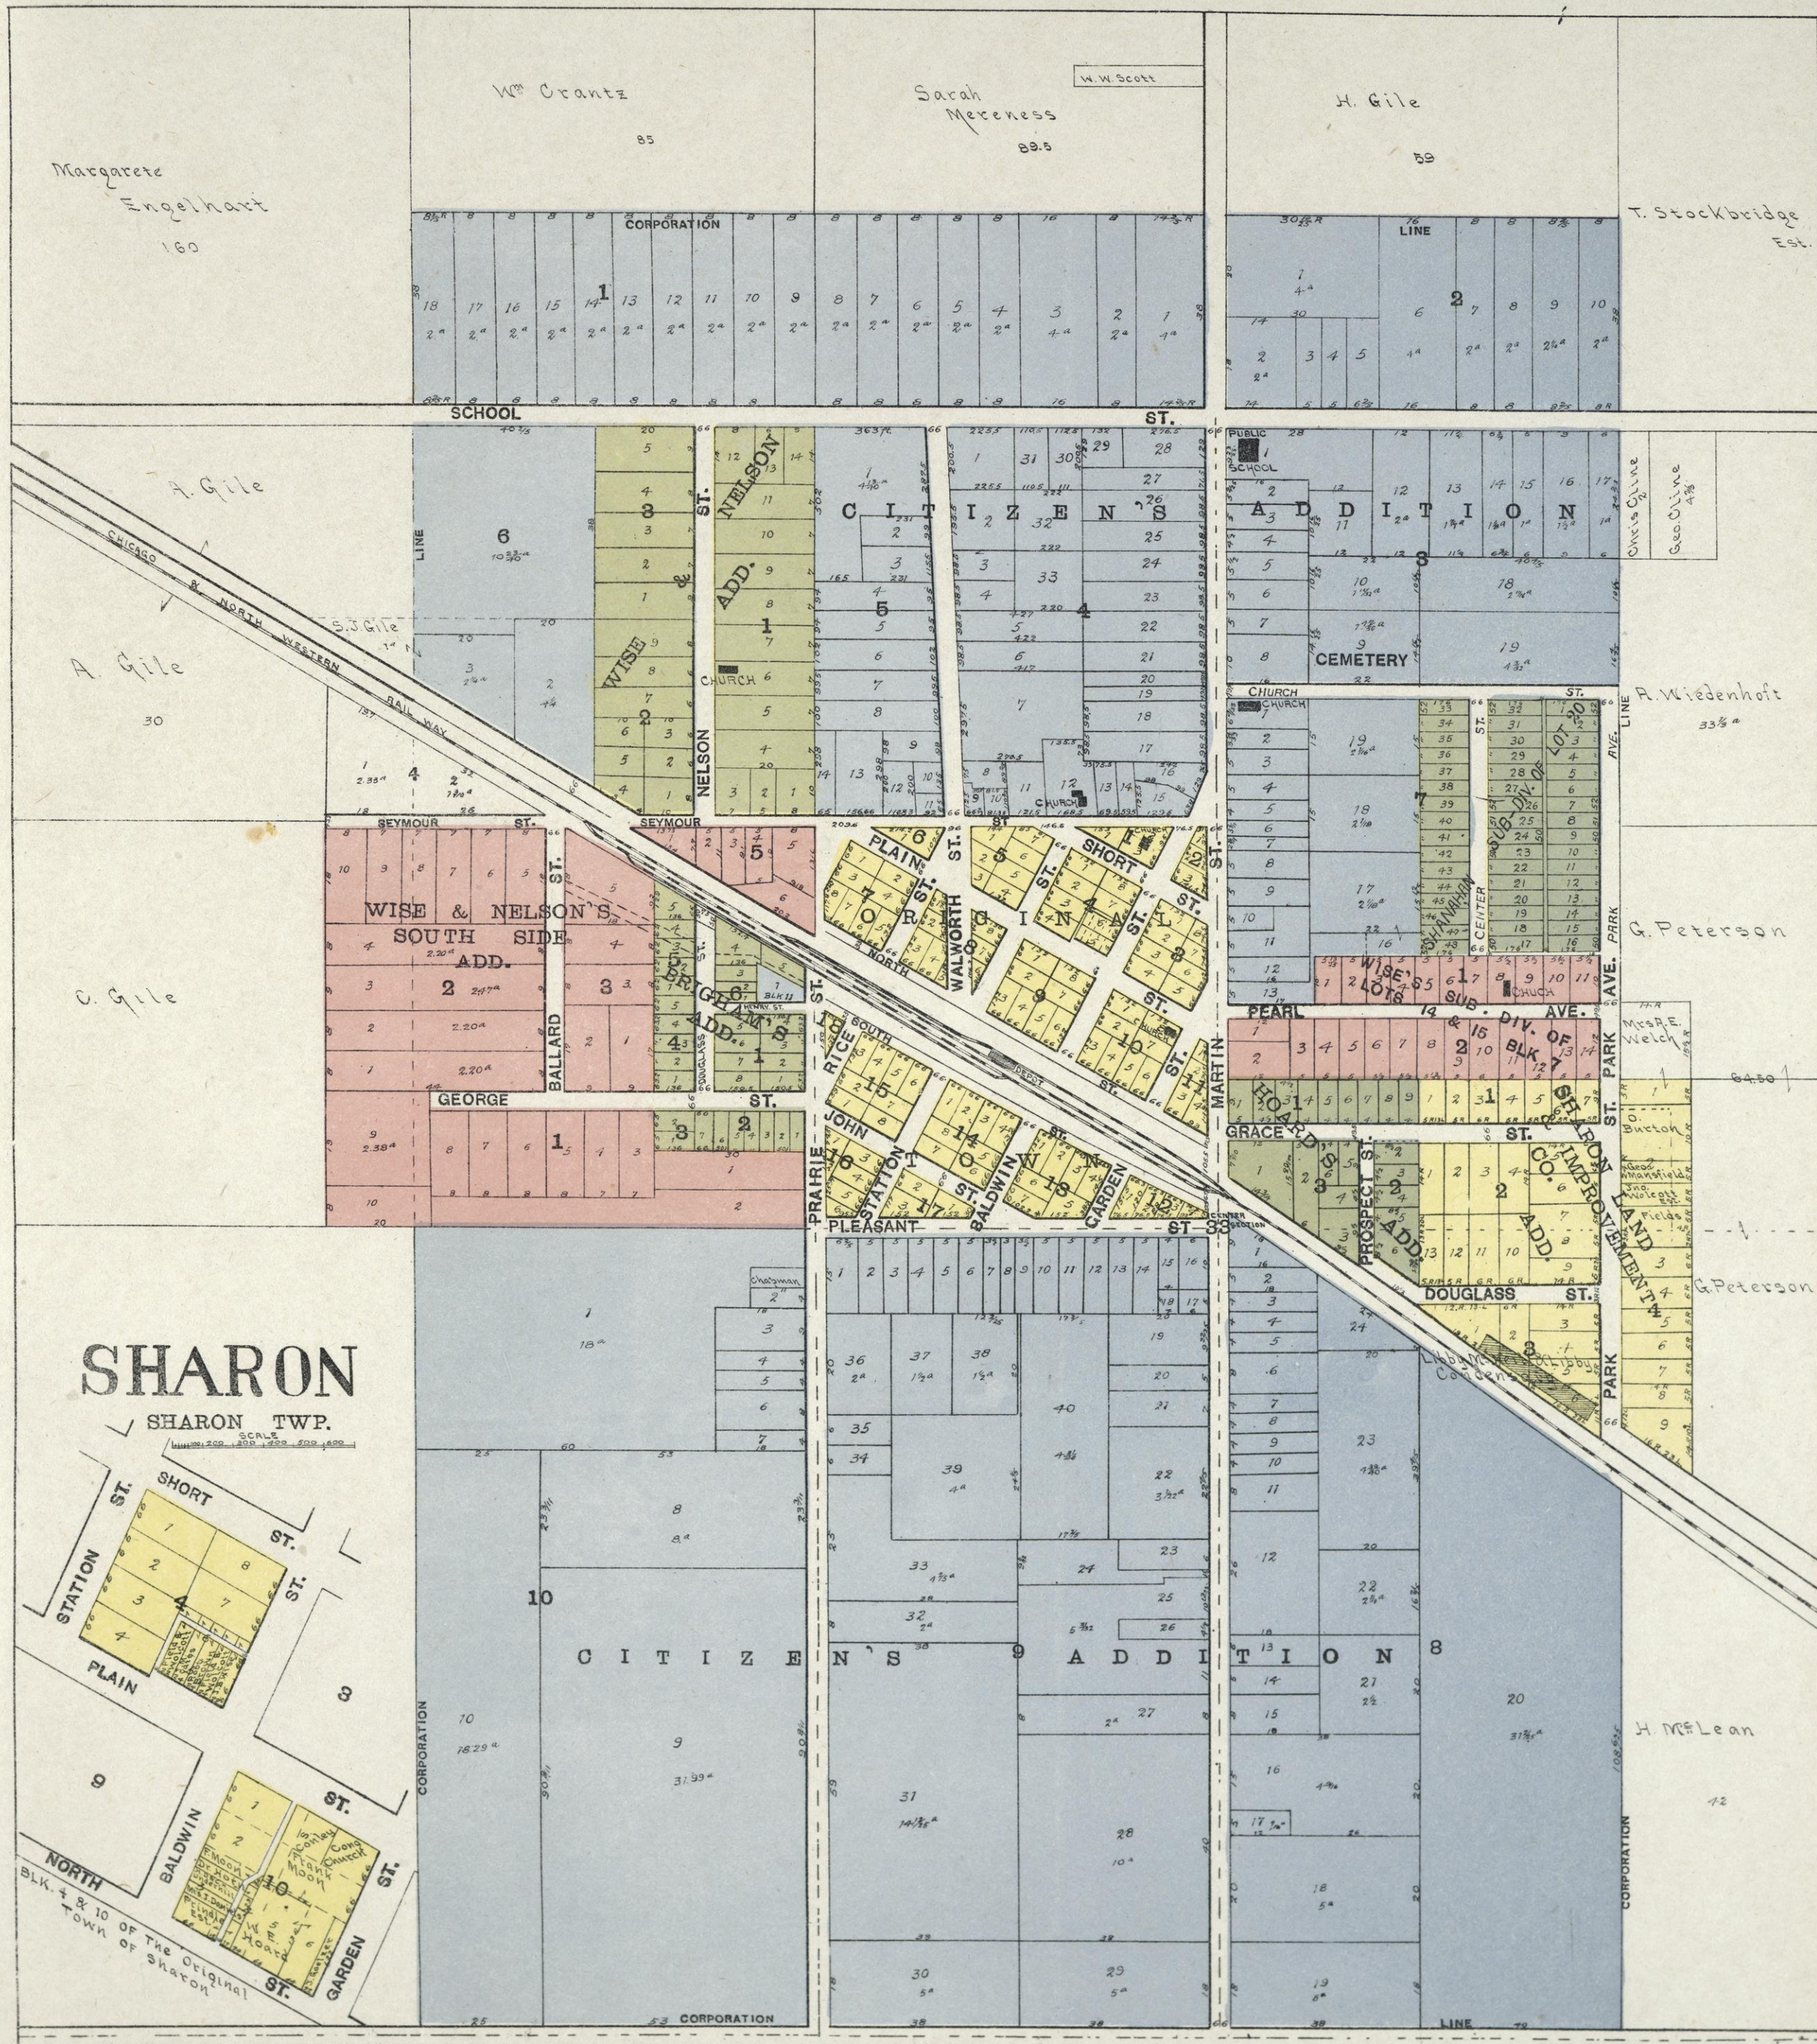



DARIEN

DARIEN TWP.

SCALE

1/16" = 100' 1/32" = 200' 1/64" = 400' 1/128" = 800'

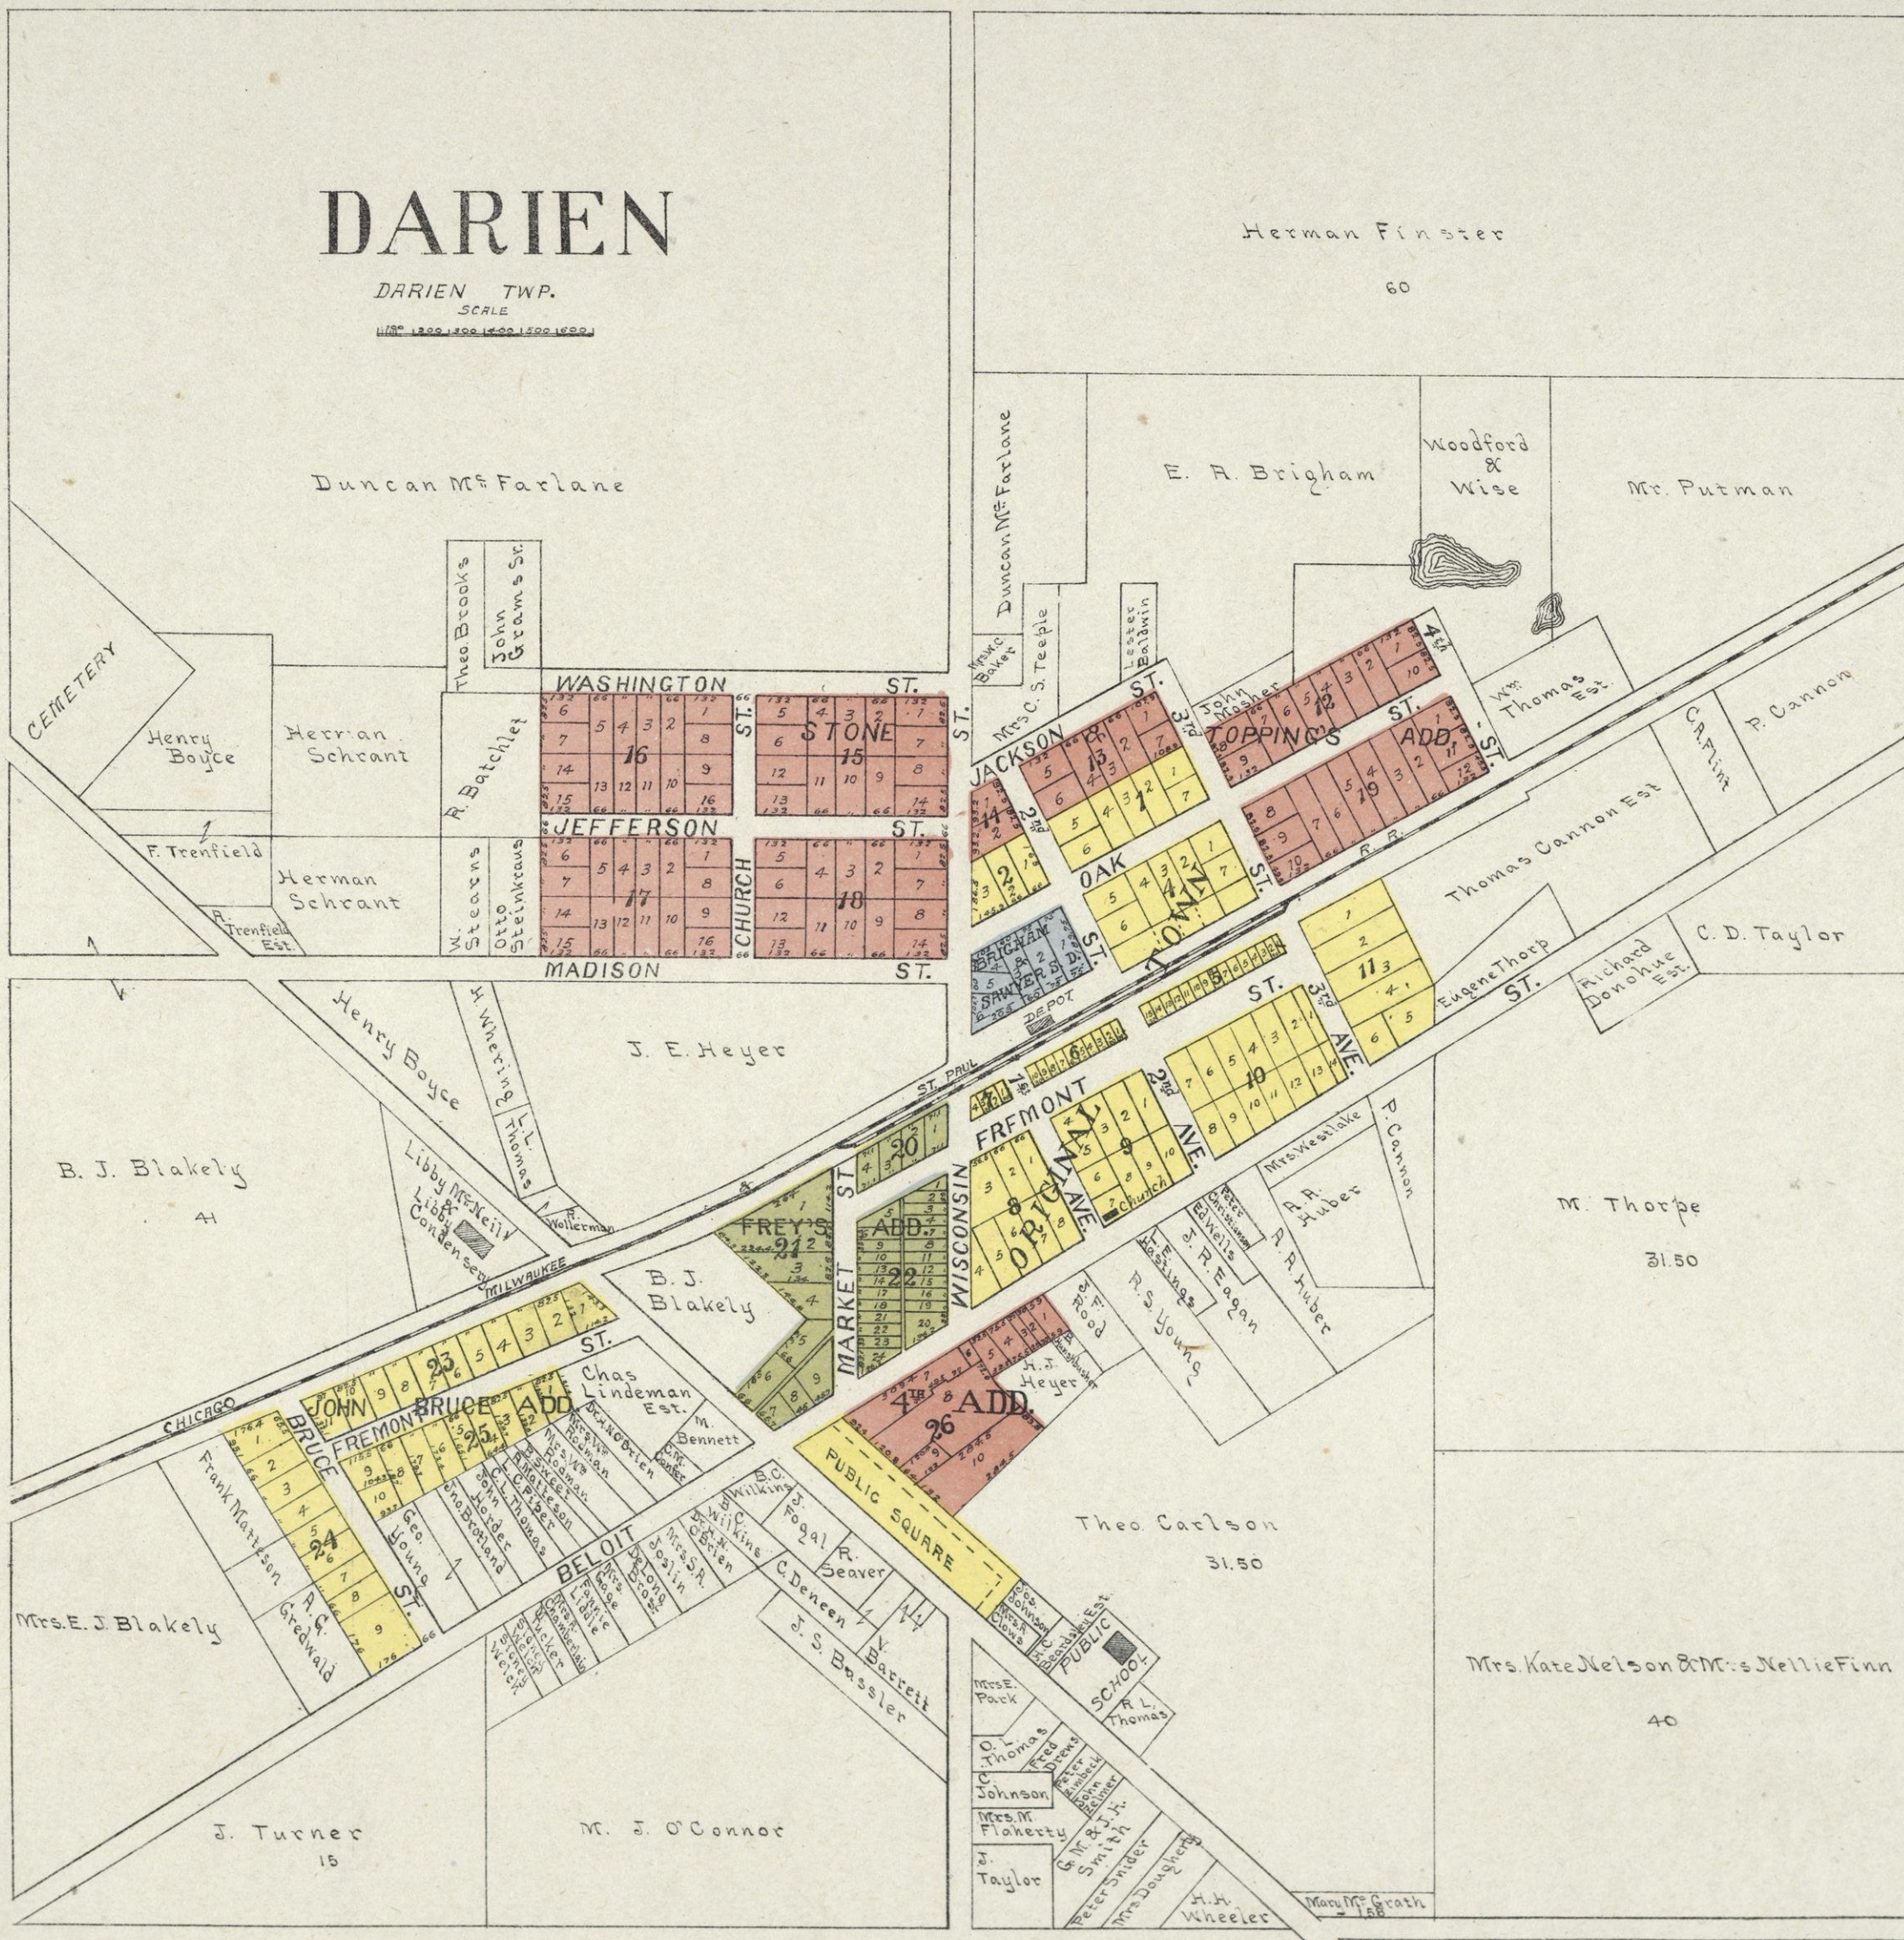

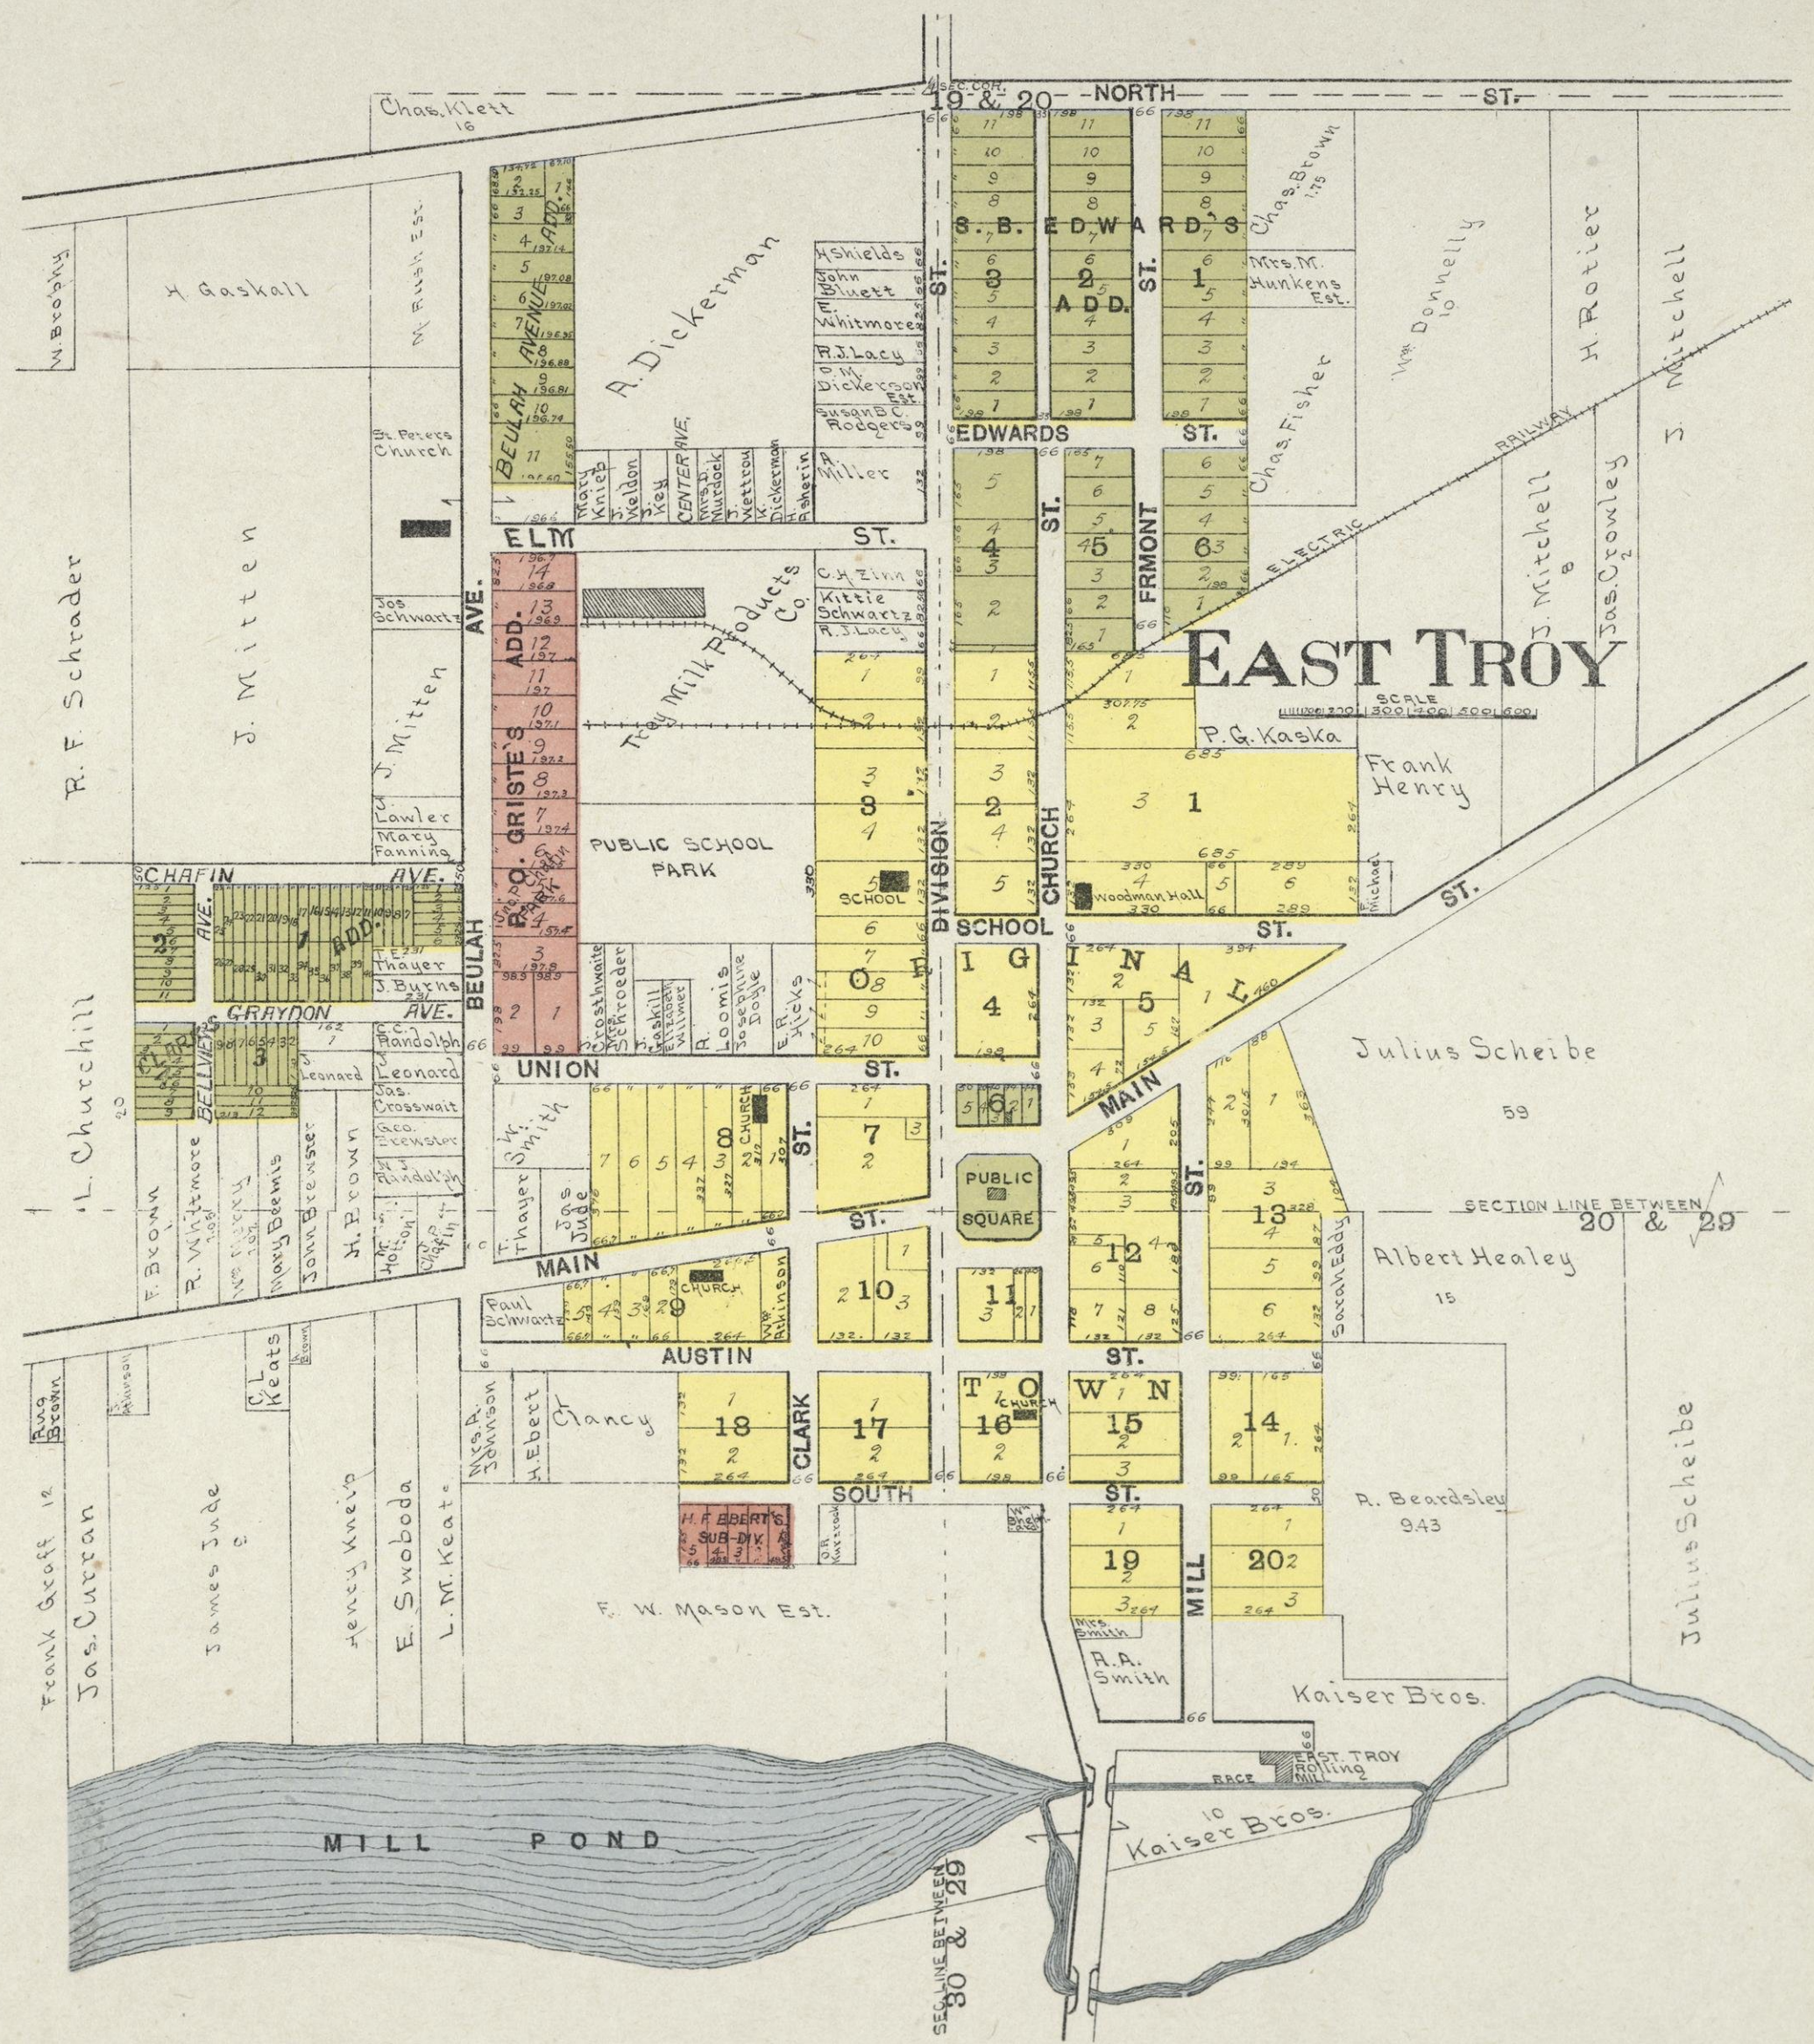


ALLEN'S GROVE

DARIEN & SHARON TWPS



SCALE

100 200 300 400 500 600

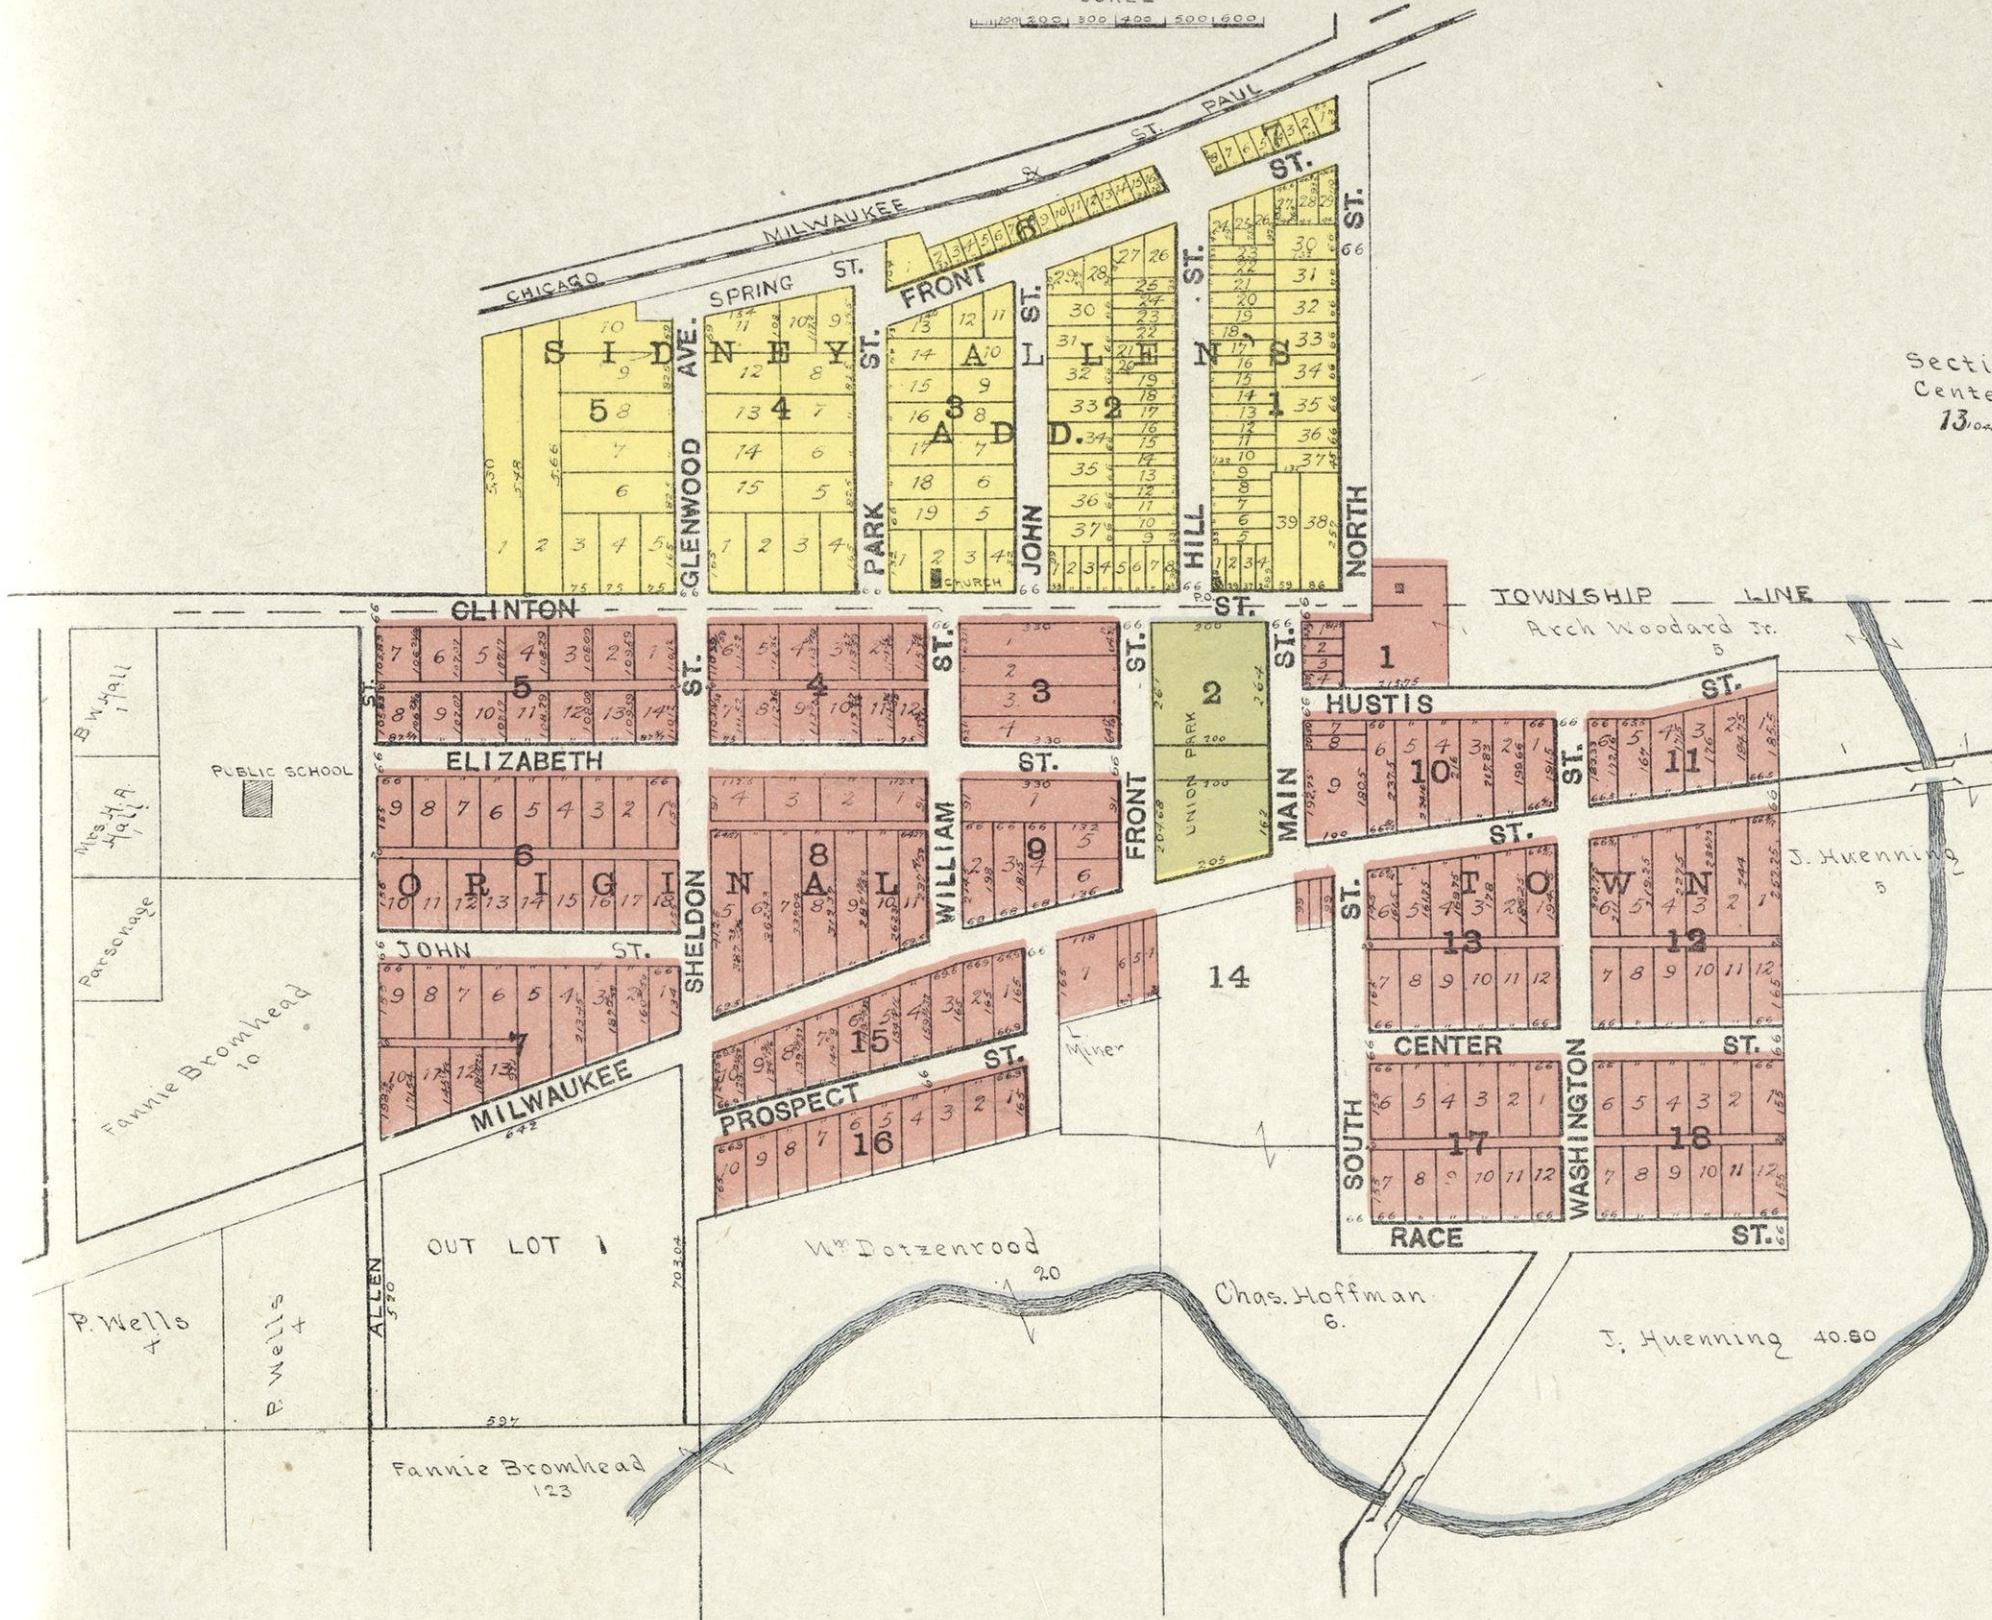


W^{EST} ELLIOTT'S SUB-DIV.
POWERS LAKE
BLOOMFIELD TWP.

Section
Center
13.000

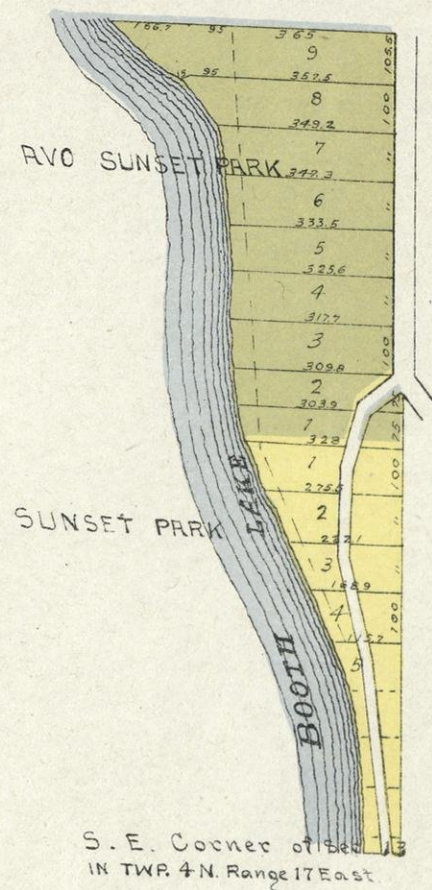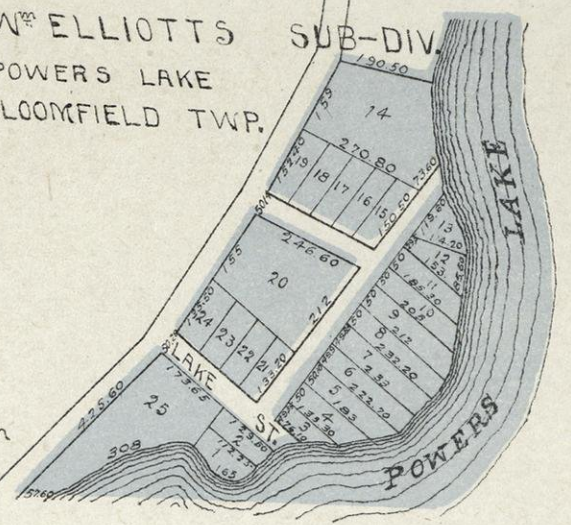

S. E. Corner of Sec. 13
IN TWP. 4 N. Range 17 East

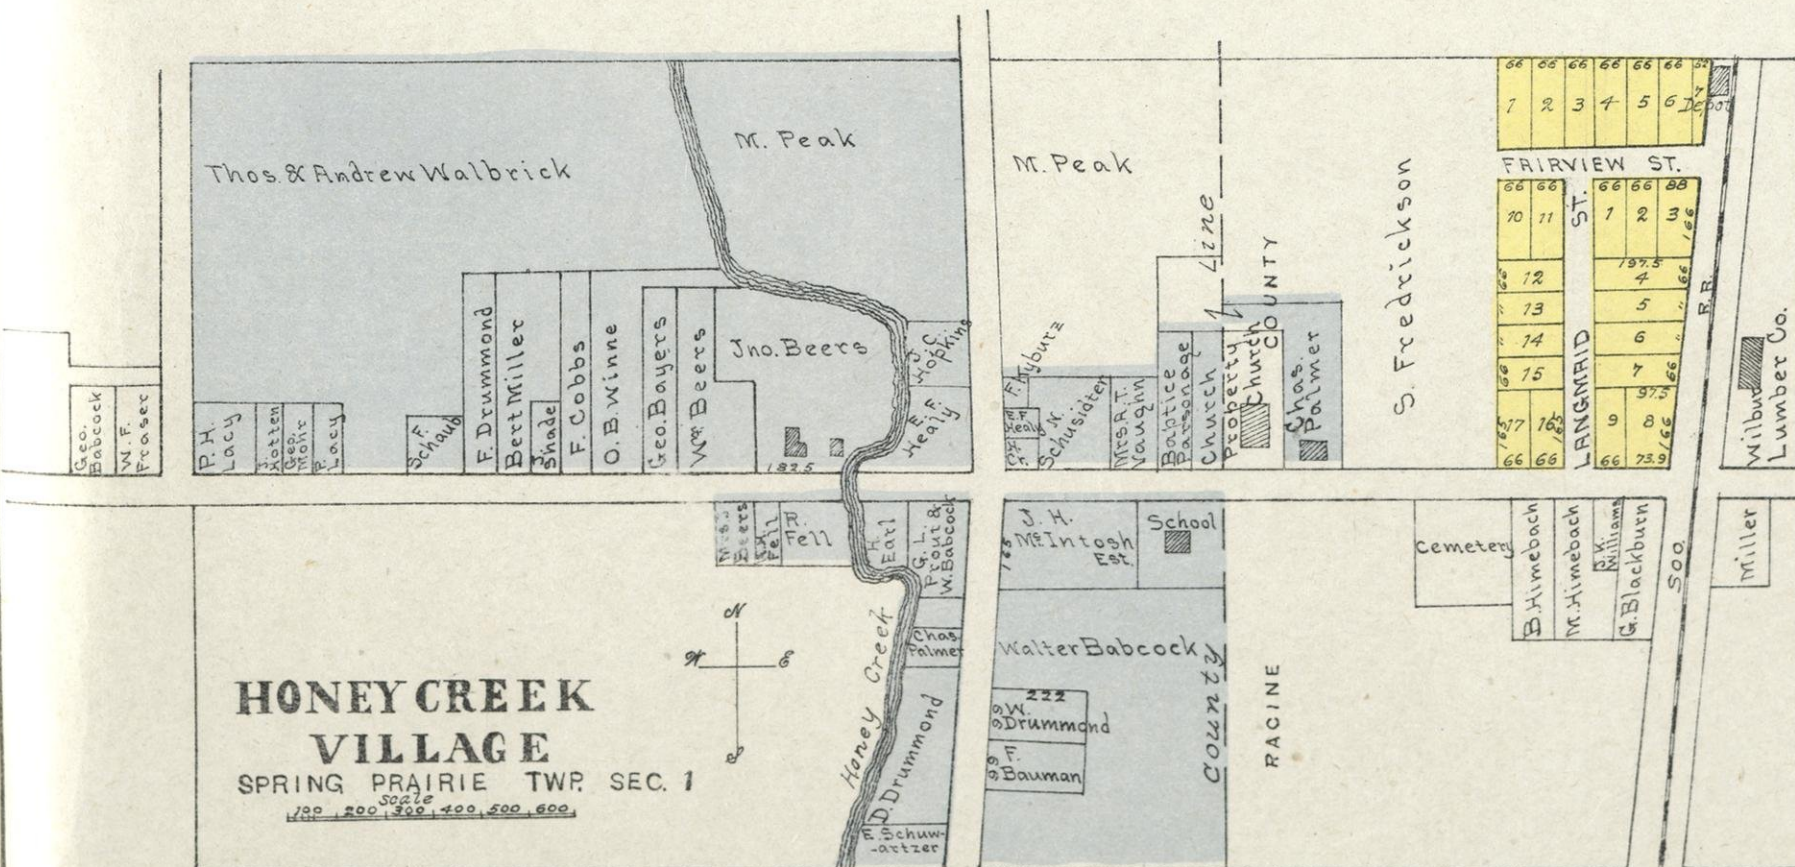


LITTLE PRAIRIE

TROY TWP. SEC. 6


SCALE

100 200 300 400 500 600

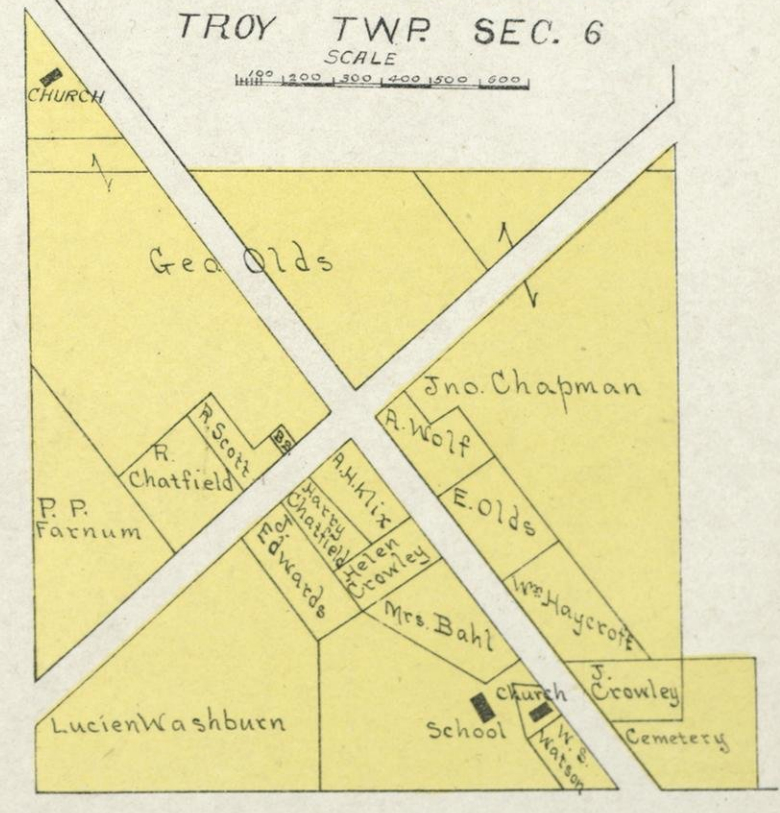

SPRINGFIELD



117

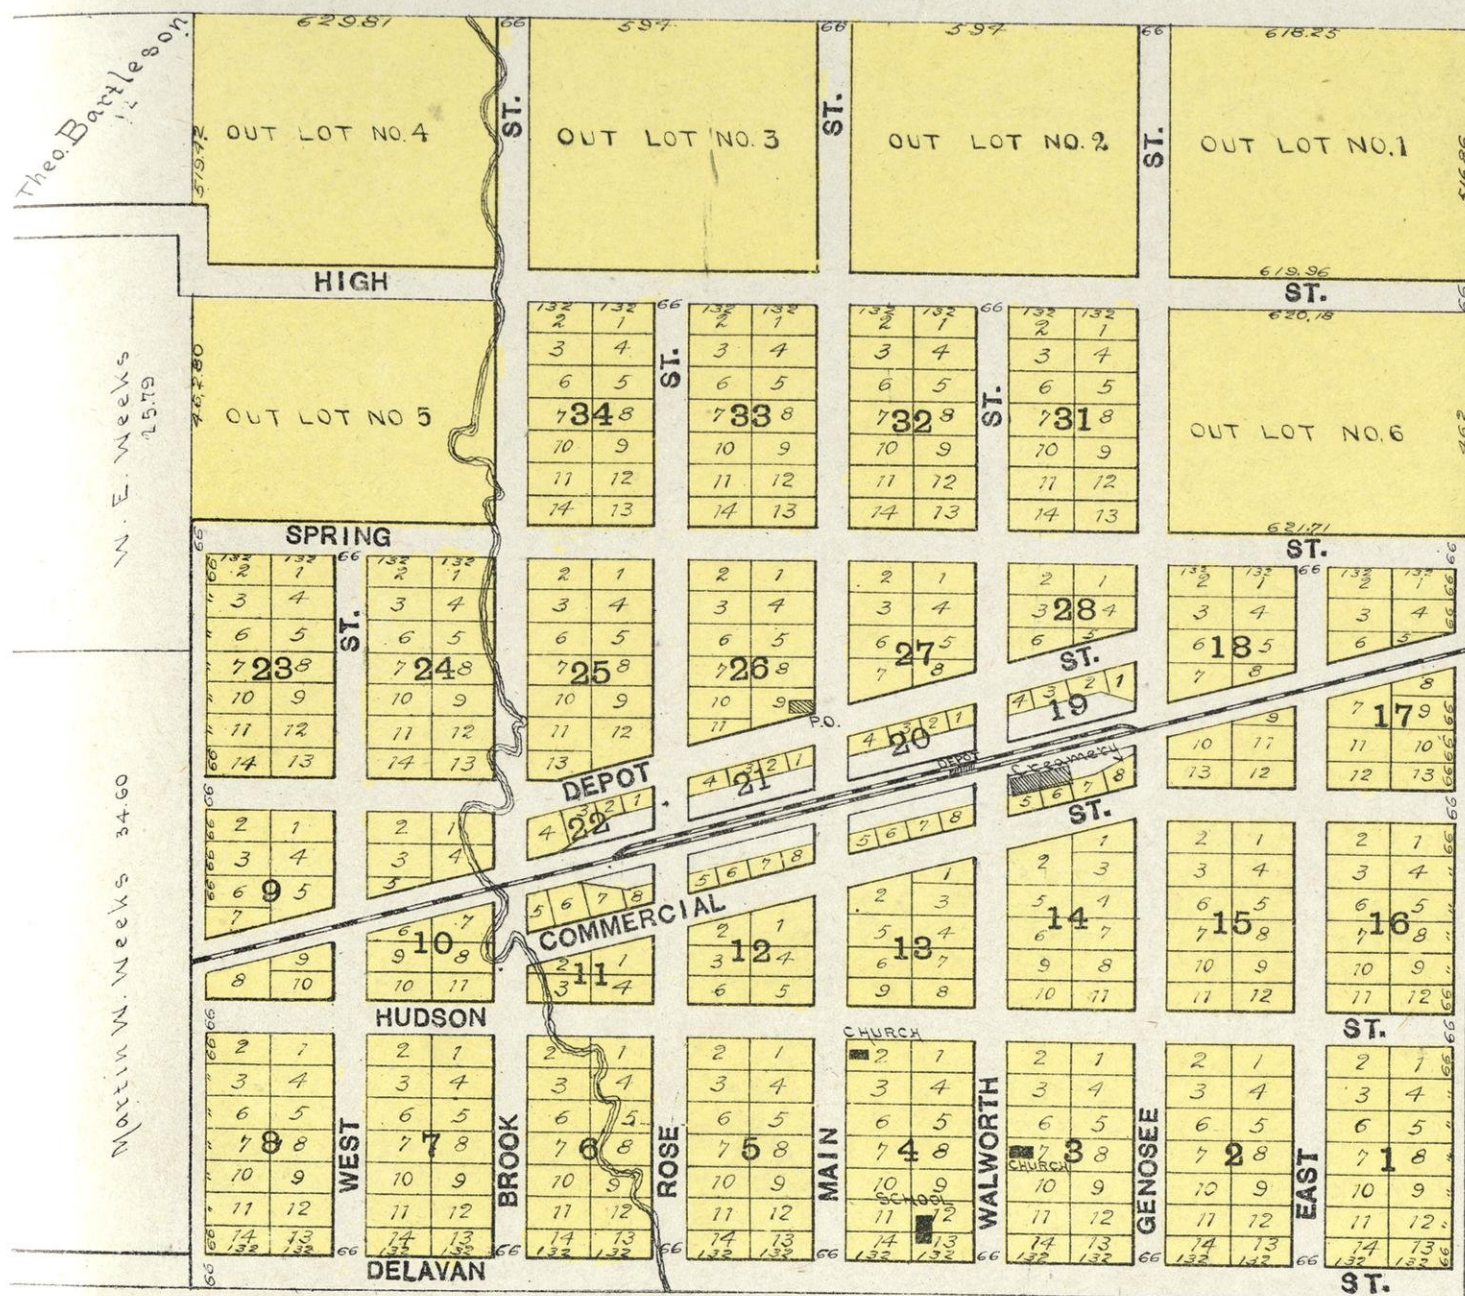


TROY

TROY TWP.
SEC. 25 & 26.

Scale 100 200 300 400 500 600

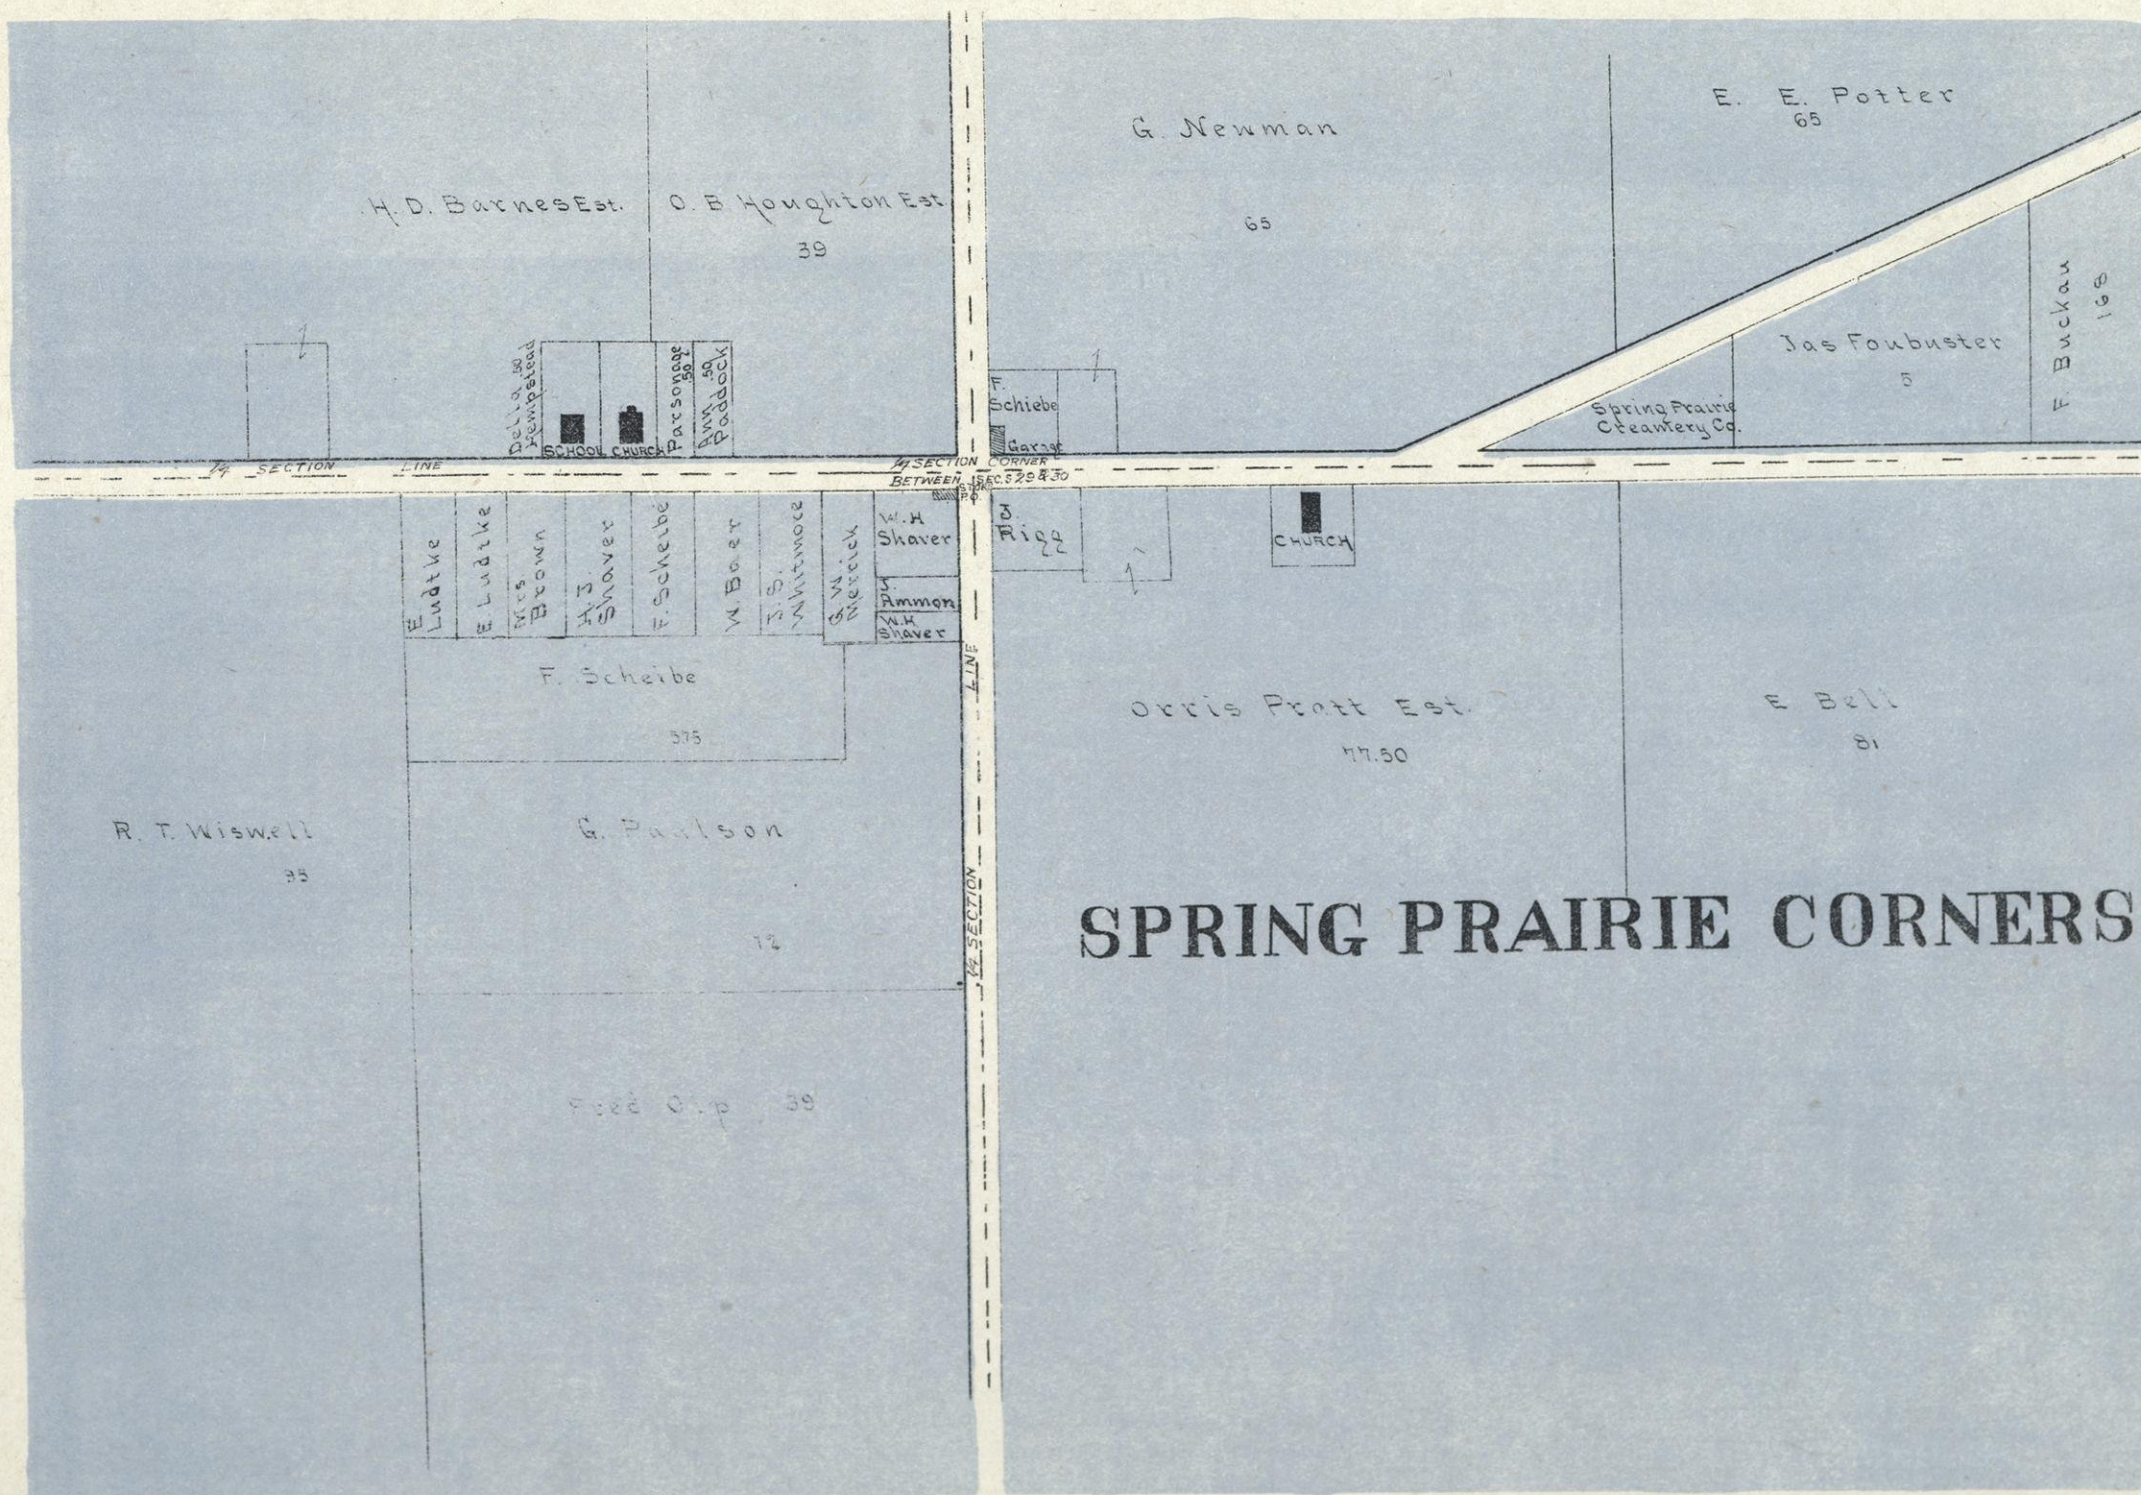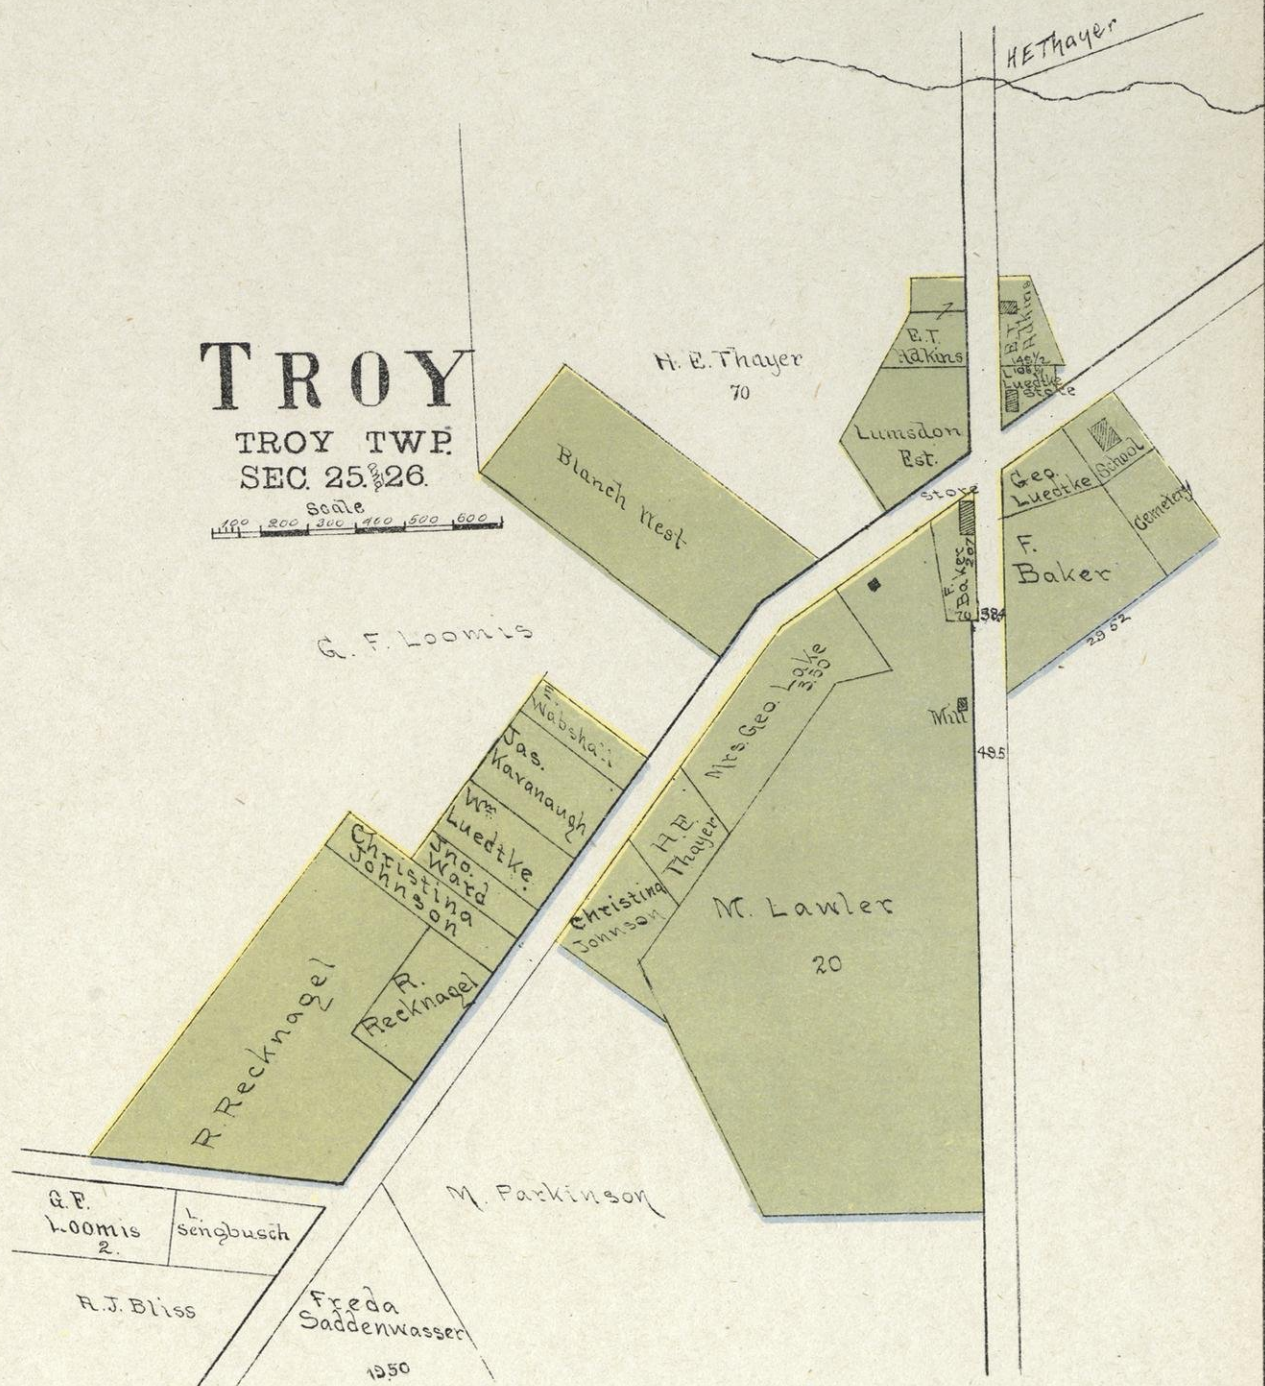

LAKE COMO

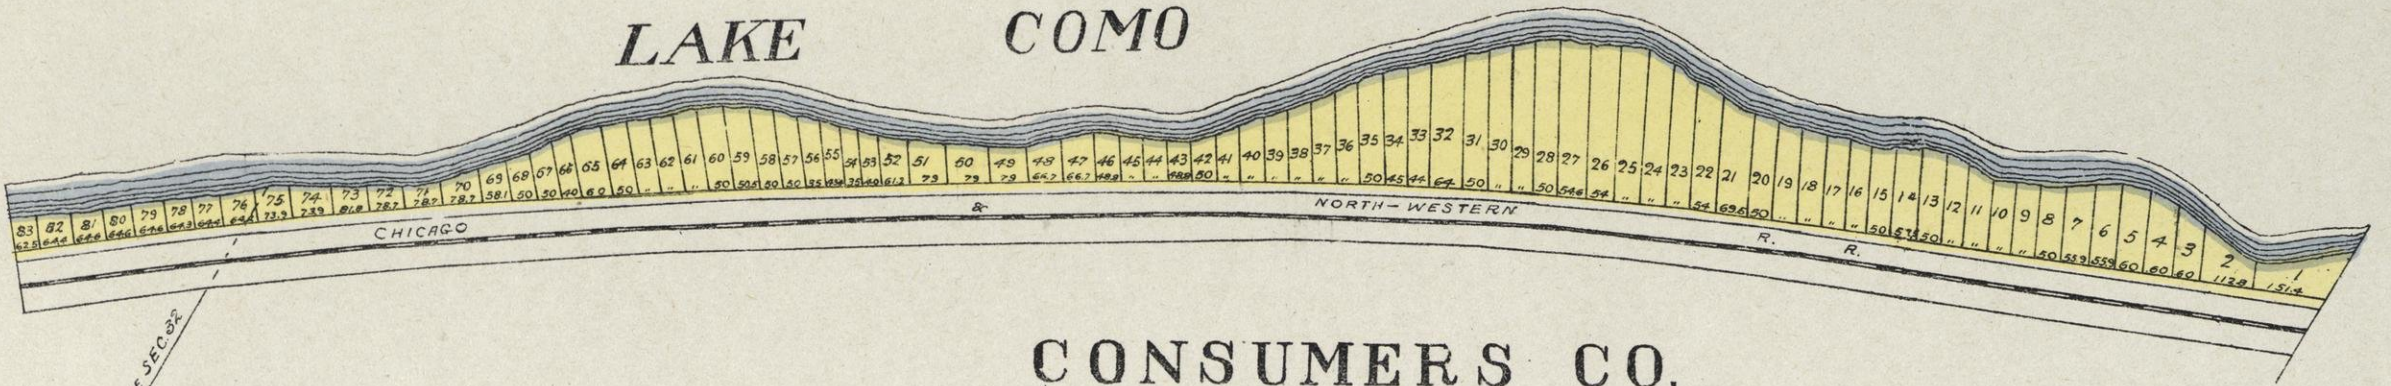


CONSUMERS CO.
SUB-DIV.

Sec. 32-33 & 28 Geneva Twp
SCALE 100 200 300 400 500 600


ZENDA

LINN TWP. SEC. 28

SCALE 100 200

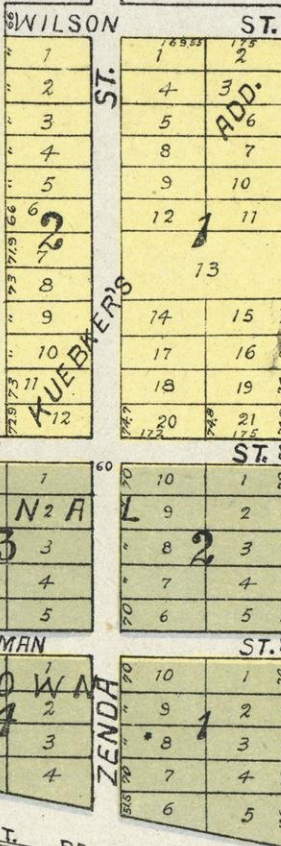

SCHOOL

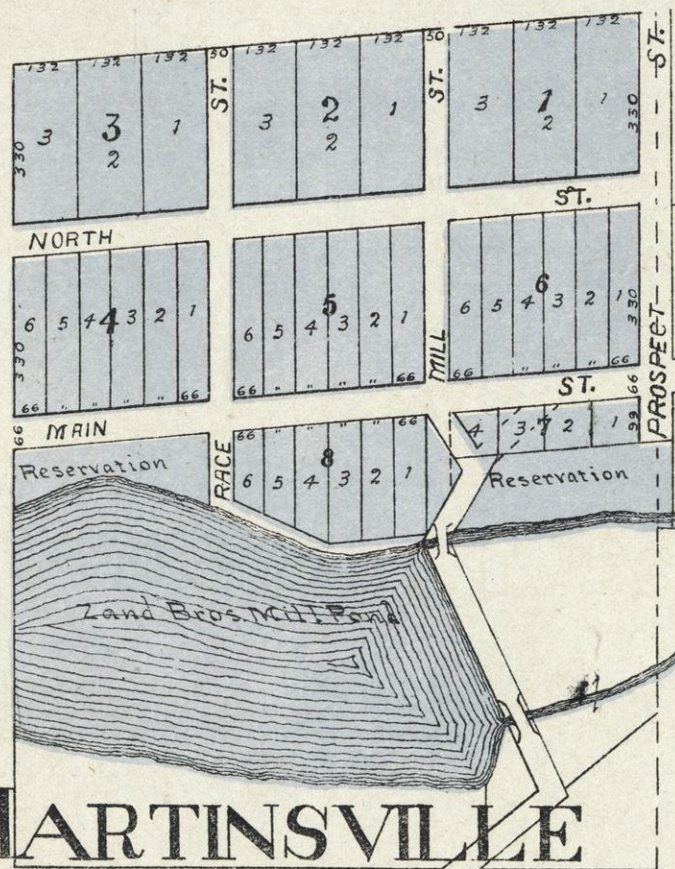


MARTINSVILLE

SPRING PRAIRIE TWP. SEC. 13
OR VIENNA

SCALE 100 200 300 400 500 600

FAYETTE


FAYETTE TWP. SEC. 28
SCALE 100 200 300 400 500 600

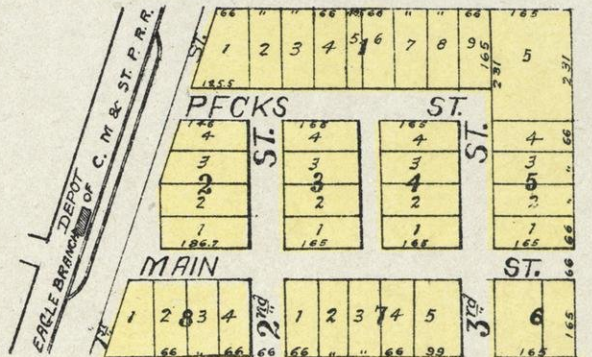

TROY CENTRE

TROY TWP. SEC. 15


SCALE 100 200 300 400 500 600

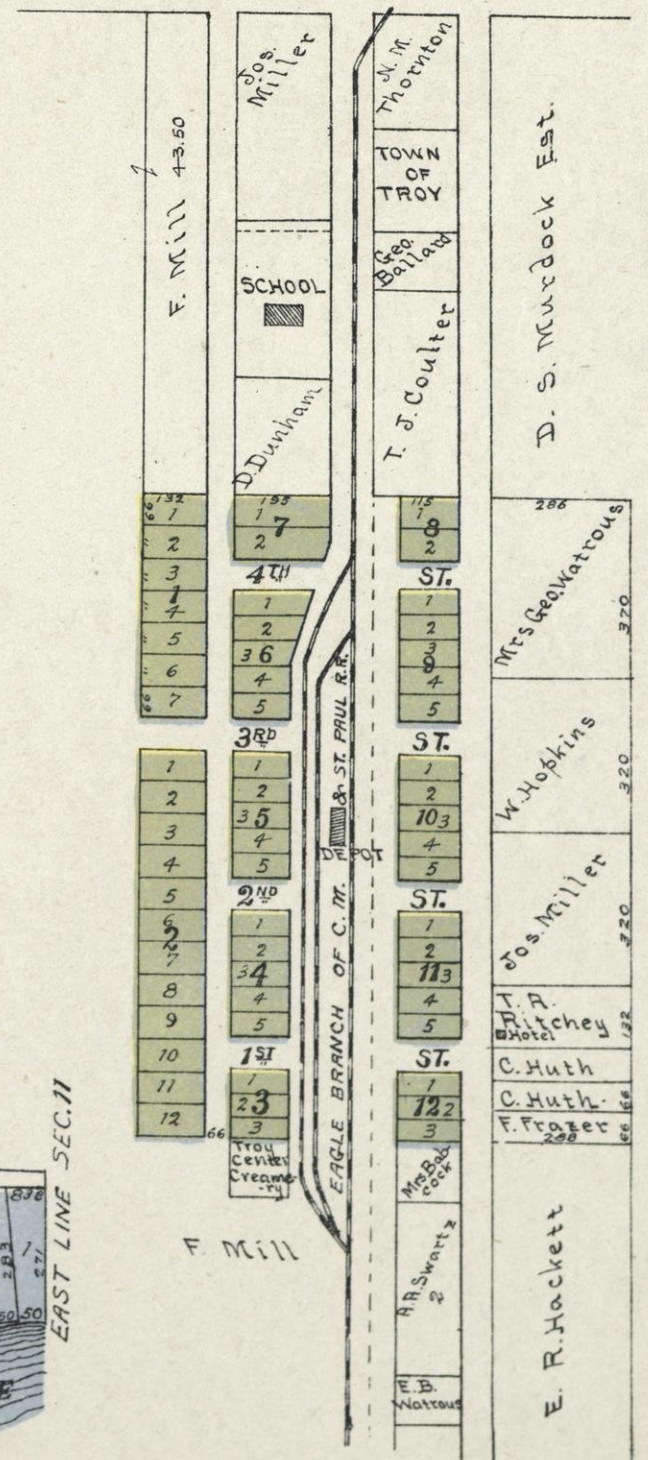

LAKE BEULAH


EAST TROY TWP.
SEC. 12


SCALE 100 200 300 400 500 600

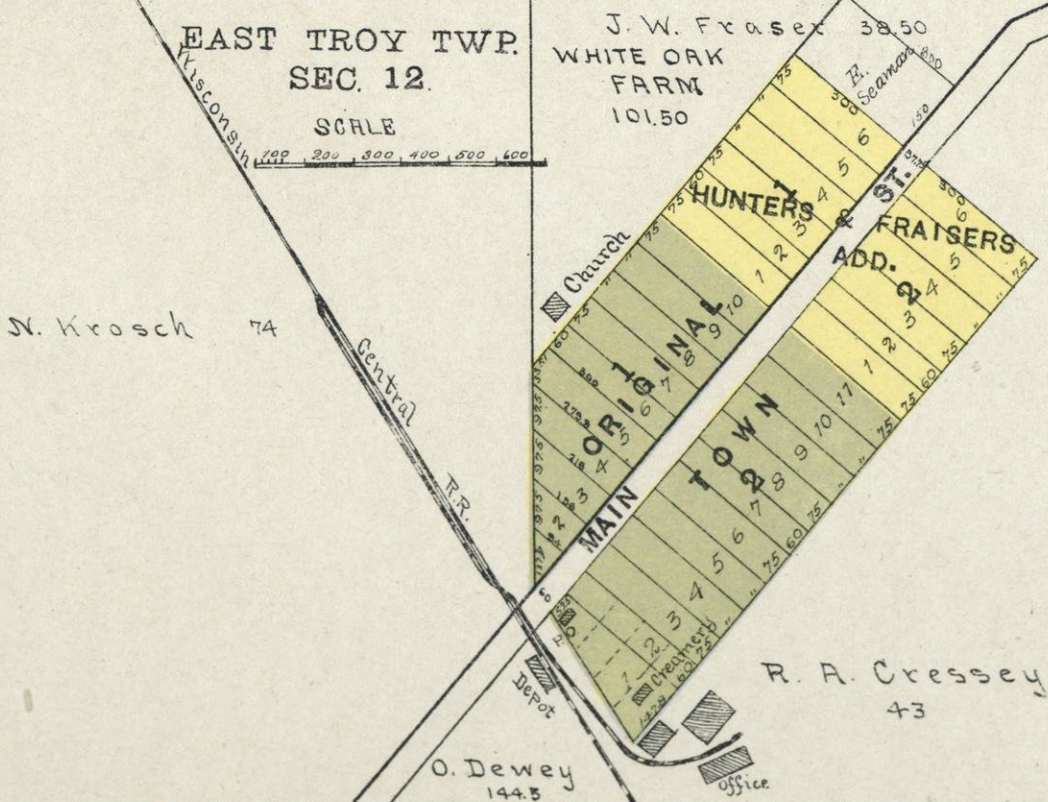

OAK PARK

RICHMOND TWP.
TURTLE LAKE

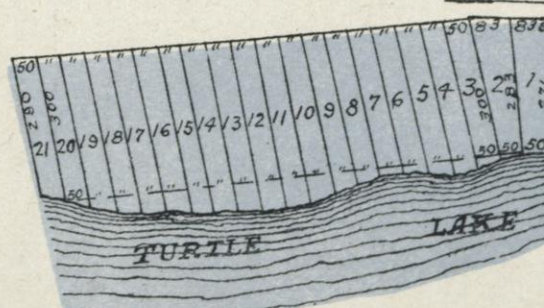

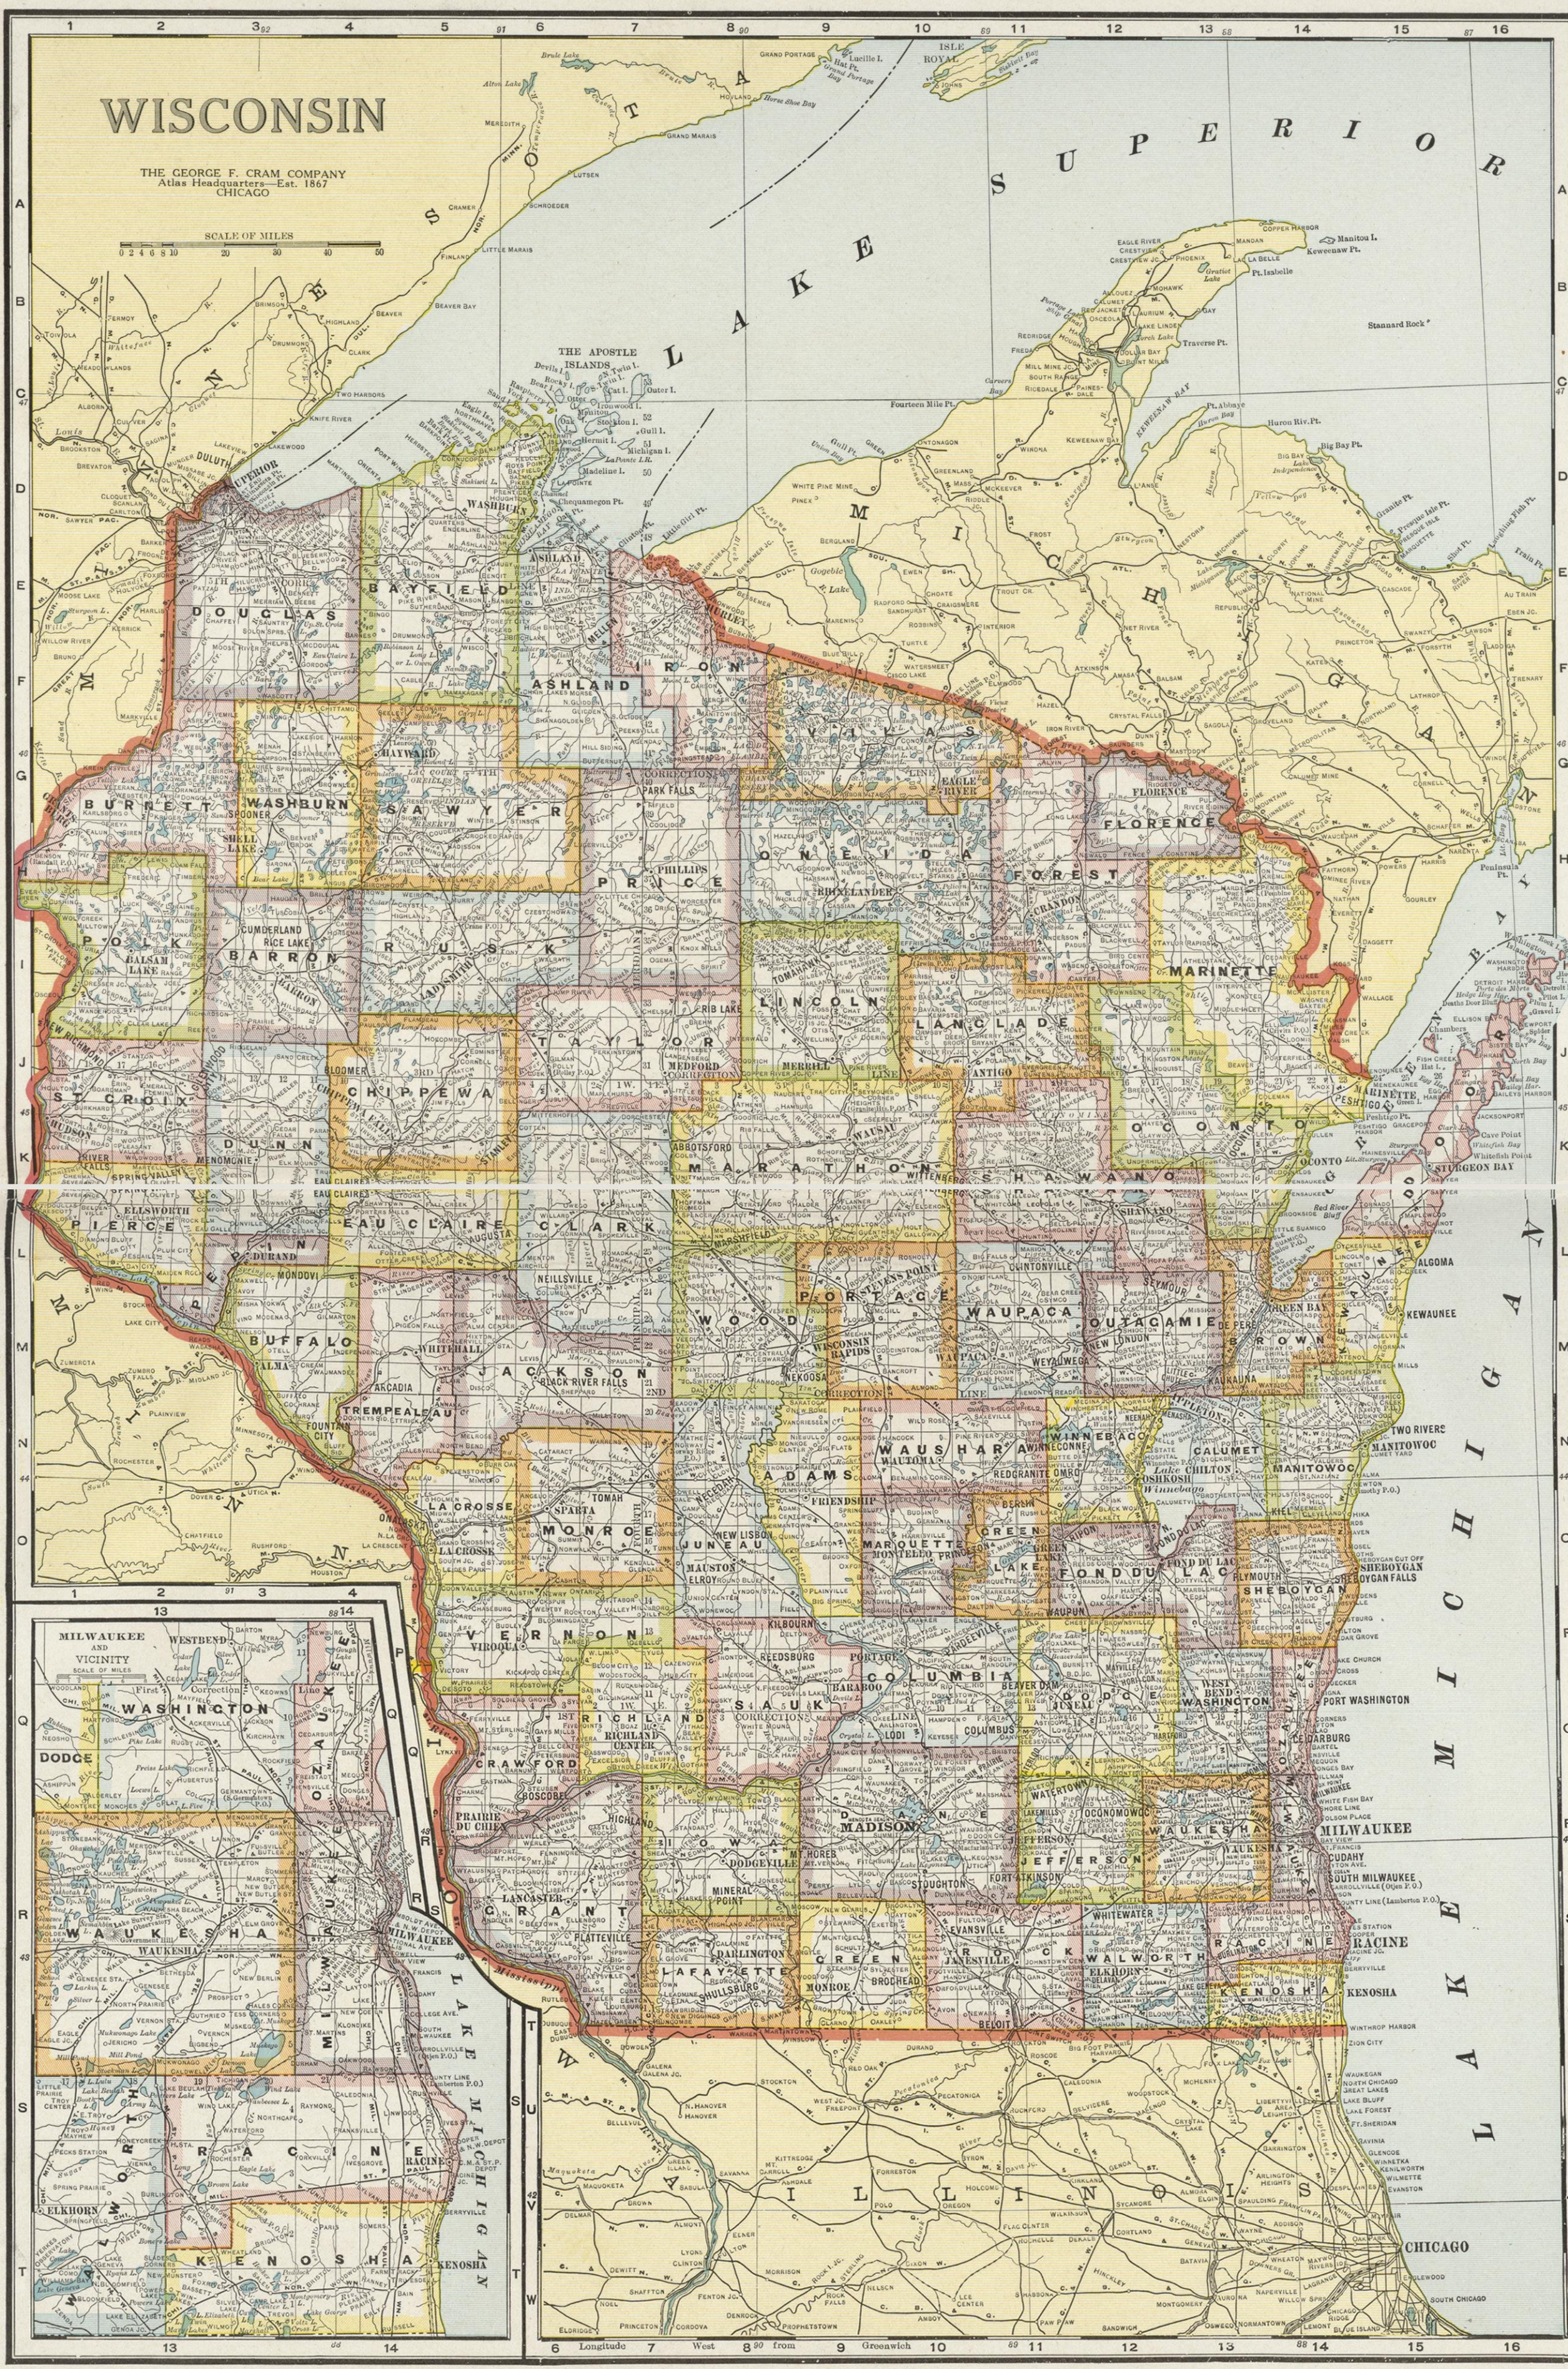

GOVERNMENT SURVEYS.

FROM INSTRUCTIONS BY J. A. WILLIAMSON, COMMISSIONER.

HISTORICAL.

The rectangular system of surveying Government lands, termed the Land System of the United States, was adopted by an act of Congress passed May 20, 1785. The ordinance provided for townships six miles square, containing thirty-six sections of one mile square. The region embraced by the surveys under this law forms a part of the present State of Ohio, and is usually styled "Old Seven Ranges." The townships, six miles square, were laid out in ranges, extending northward from the Ohio River, the townships being numbered from south to north, and the ranges from east to west. In these initial surveys only the exterior lines of the townships were surveyed and mile corners were established on the township lines, but the plats were marked by subdivisions into sections of one mile square. The sections were numbered from one to thirty-six, commencing with number one in the southeast corner of the township, and running from south to north in each tier to number thirty-six in the northwest corner of the township. These first public surveys were made under the direction of the Geographer of the United States.

The act of Congress approved May 18, 1796, provided for the appointment of a surveyor-general, and directed the survey of the lands north-west of the Ohio River and above the mouth of the Kentucky River, "in which the titles of the Indian tribes have been extinguished." Under this law one-half of the townships surveyed were subdivided into sections "by running through the same, each way, parallel lines at the end of every two miles, and by making a corner on each of said lines at the end of every mile," and it further provided that "the sections shall be numbered, respectively, beginning with the number one in the northeast section, and proceeding west and east alternately, through the township, with progressive numbers till the thirty-sixth be completed." This method of numbering the sections is still in use.

The act of Congress, approved February 11, 1805, directs the subdivision of the public lands into quarter sections, and provides that all the corners marked in the public surveys shall be established as the proper corners of sections or subdivisions of sections which they were intended to designate, and that corners of half and quarter sections not marked shall be placed as nearly as possible "equidistant from those two corners which stand on the same line."

The act of Congress, approved April 25, 1812, provided "That there shall be established in the Department of the Treasury an office to be denominated the General Land Office, the chief officer of which shall be called the Commissioner of the General Land Office, whose duty it shall be, under the direction of the head of the department, to superintend, execute, and perform all such acts and things touching or respecting the public lands of the United States and other lands patented or granted by the United States, as have heretofore been directed by law to be done or performed in the office of the Secretary of State, of the Secretary and Register of the Treasury, and of the Secretary of War, or which shall hereafter by law be assigned to the said office."

The act of Congress approved July 4, 1836, provided for the reorganization of the General Land Office, and that the executive duties of said office "shall be subject to the supervision and control of the commissioner of the General Land Office under the direction of the President of the United States." The repealing clause is, "That such provisions of the act of the twenty-fifth of April, in the year one thousand eight hundred and twelve, entitled 'An act for the establishment of a General Land Office in the Department of the Treasury,' and of all acts amendatory thereof as are inconsistent with the provisions of this act, be, and the same are hereby, repealed."

From the wording of this act, it would appear that the control of the General Land Office was removed from the Treasury Department, and that the Commissioner reported directly to the President, but as a matter of fact, the Secretary of the Treasury still had supervisory control, for the act of Congress, approved March 3, 1849, by which the Department of the Interior was established, provided "That the Secretary of the Interior shall perform all the duties in relation to the General Land Office, of supervision and appeal, now discharged by the Secretary of the Treasury." By this act the General Land Office was transferred to the Department of the Interior, where it still remains.

RECTANGULAR SYSTEMS.

The public lands of the United States are ordinarily surveyed into rectangular tracts bounded by lines conforming to the cardinal points. The principal lines are designated as meridian, base, township, range, and section lines, and the bodies of land thus formed are known as townships, sections, and lots. The first recorded use of the terms "township" and "section," as applied to the public lands of the United States, is in an ordinance reported to Congress April 26, 1785.

SURVEYING.

Initial points from which the lines of the public surveys are to be extended must be established whenever necessary under such special instructions as may be prescribed in each case by the Commissioner of the General Land Office. The locus of such initial points must be selected with great care and due consideration for their prominence and easy identification, and must be established astronomically. The initial point having been established, the lines of the public survey are to be extended therefrom as follows:—

PRINCIPAL MERIDIAN AND BASE LINES

are extended north and south and east and west from the initial point by the use of solar instruments or transits, as may be directed by the Surveyor General. In order to check errors in measurement, two sets

of chainmen, operating independently of each other, must be employed, and the proper corners established. Principal meridians are designated by number or name, as the Fourth and Fifth principal meridians in Illinois, Wisconsin, Minnesota, Iowa, Missouri, and eastern Dakota, or the "Black Hills" meridian in western Dakota, and the Salt Lake meridian in Utah.

STANDARDS AND AUXILIARIES.

Standard parallels, which are also called correction lines, and auxiliary or guide meridians, are run from time to time, and are designated by number, and as north, south, east, or west, as the case may be, from their respective base lines and principal meridians; parallels and auxiliaries are now run at intervals of twenty-four miles, dividing the country into tracts of twenty-four miles square, or sixteen townships.

TOWNSHIPS AND RANGES.

Township lines are run east and west parallel with and six miles from the base line and from each other, and the spaces between these lines are known as townships north or south, and designated by numbers according to their numerical distance from the base line. Range lines are run north and south on a true meridian, six miles from and parallel, as near as may be, with the principal meridian, and the spaces between them are known as ranges, and are described as east or west of the principal meridian, and consecutively numbered from that line. The bodies of land six miles square, formed by the intersection of the township and range lines, are called

CONGRESSIONAL TOWNSHIPS.


and contain, as near as may be, 23,040 acres. Congressional townships are described and located as being north or south of the base line and east or west of the Principal Meridian from which that particular survey is made. Thus township one north, range three west of the Fifth principal meridian, would be the first township north of the base line and in the third range west from the principal meridian. The law requires that the lines of the public surveys shall be governed by the true meridian, and that the townships shall be six miles square, two things involving, in connection, a mathematical impossibility, for, strictly to conform to the meridian, necessarily throws the township out of square, by reason of the convergency of the meridians, and hence, by adhering to the true meridian, results the necessity of departing from the strict requirements of law, as respects the precise area of townships and the subdivisional parts thereof, the townships assuming something of a trapezoidal form, which inequality develops itself more and more as such, the higher the latitude of the surveys.

Congressional townships are subdivided into thirty-six tracts, called

SECTIONS.

each containing as near as may be 640 acres. The thirty-six sections into which a township is subdivided are numbered, commencing with number one at the northeast angle of the township, and proceeding west to number six, and thence proceeding east to number twelve, and so on, alternately, until they number thirty-six in the southeast angle. In all cases of surveys of fractional townships, the sections should bear the same number as they would if the township was full. In all cases where the exterior lines of the townships, thus subdivided into sections or half sections, shall exceed, or shall not extend six miles, the excess or deficiency shall be specially noted, and added to or deducted from the western or northern ranges of sections or half sections in such township, according as the error may be in running the lines from east to west, or from south to north; the sections and half sections bounded on the northern and western lines of such townships shall be sold as containing only the quantity expressed in the returns and plats respectively, and all others as containing the complete legal quantity.

Sections are divided into quarters by straight lines run from the established quarter section corners—United States surveys—to the opposite corresponding corners, and the point of intersection of the lines so run will be the corner common to the several quarter sections, or, in other words, the legal centre of the section; these quarter sections are designated as northeast quarter, northwest, southwest, or southeast, according to their location with regard to their common corner.

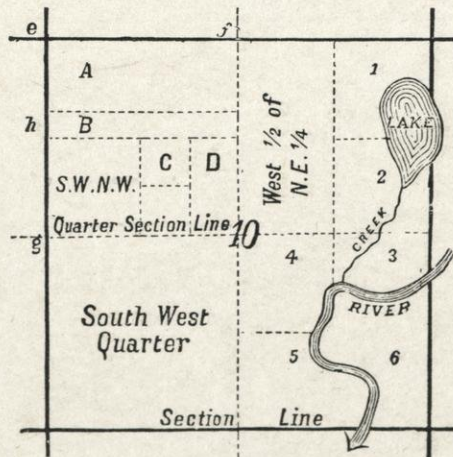

In the subdivision of quarter sections, the quarter quarter corners are to be placed at points equidistant between the section and quarter section corners and between the quarter corners and the common centre

of the section, except on the last half mile of the lines closing on the north or west boundaries of a township, where they should be placed at twenty chains, proportionate measurement, to the north or west of the quarter section corner.

Fractional sections and those containing meandered rivers and lakes are also divided into 40 acre lots, as near as may be, these fractional lots are numbered from one upwards in each section. By an examination of the accompanying diagram and of the maps on other pages of this work, the careful student will be enabled to describe or locate any piece of land. Numbers 1, 2-6 are the numbers of the meandered lots. A is the north sixty acres of the north half of the northwest quarter; B, south twenty acres north half northwest quarter; C, northwest quarter of the southeast of the northwest quarter; D, east one-half southeast northwest; e is the section corner, f north quarter corner, g west quarter corner, h quarter quarter corner.

Proceeding down stream, the bank on the left hand is termed the "left bank" and that on the right hand the "right bank." These terms are to be universally used to distinguish the two banks of a river or stream.

MARKING LINES.

All lines on which are to be established the legal corner boundaries are to be marked after this method, viz: Those trees which may intercept your line must have two chops or notches cut on each side of them without any other marks whatever. These are called "sight trees" or "line trees." A sufficient number of other trees standing within fifty links of the line, on either side of it, are to be blazed on two sides diagonally, or quartering towards the line, in order to render the line conspicuous and readily to be traced, the blazes to be opposite each other, coinciding in direction with the line where the trees stand very near it and to approach nearer each other the farther the line passes from the blazed trees. Due care must ever be taken to have the lines so well marked as to be readily followed, and to cut the blazes deep enough to have recognizable scars as long as the tree shall stand. Where trees two inches or more in diameter are found, the required blazes must not be omitted. Bushes on or near the line should be bent at right angles therewith, and receive a blow of the axe at about the usual height of blazes from the ground sufficient to leave them in a bent position, but not to prevent their growth.

CORNERS.

The following are the different points for perpetuating corners, viz: For township boundaries, at intervals of every six miles. For section boundaries, at intervals of every mile, or eighty chains. For quarter section boundaries, at intervals of every half mile, or forty chains; exceptions, however, occur, as has already been explained. Meander corners are established at all those points where the lines of the public surveys intersect the banks of such rivers, bayous, lakes, or islands as are by law directed to be meandered. Corners may be marked by a cross (x) marked at exact corner point on a rock in place, or by marks on a tree growing at the corner. Corners are also marked by stones, posts, burnt stakes, charcoal, mounds of stone and earth, and pits. Witness corners or bearing trees are also established to assist in identifying the true corner. Township corners common to four townships, and section corners common to four sections, are to be set diagonally in the earth, with angles in the direction of the lines. All other corners are to be set square, with sides facing the direction of the lines. Stones and posts at township corners are marked with six notches on the edges, stones and posts at section corners are marked on the south and east edges with as many notches as the corner is distant in miles from the south and east township lines.

RE-ESTABLISHMENT OF LOST CORNERS.

The original corners, where they can be found, must stand as the true corners they were intended to represent, even though not exactly where strict professional care might have placed them in the first instance.


Missing corners should be re-established in the identical localities they originally occupied. When the point cannot be determined by the existing landmarks in the field, resort must be had to the field notes of the original survey. The law provides that the lengths of the lines, as stated in the field notes shall be considered as the true lengths thereof, and the distances between corners set down in the field notes constitute proper data from which to determine the true locality of a missing corner; hence the rule that all such should be restored at distances proportionate to the original measurements between existing original corners. That is, if the measurement between two existing corners differs from that stated in the field notes, the excess or deficiency should be distributed proportionately among the intervening section lines between the said existing corners standing in their original places. Missing corners on standard township and range lines should be restored by proportionate measurement between the nearest existing original corners on those lines. Missing section corners in the interior of townships should be re-established at proportionate distances between the nearest existing original corners north and south of the missing corners.

As has been observed, no existing original corner can be disturbed, and it will be plain that any excess or deficiency in measurements between existing corners cannot in any degree affect the distances beyond said existing corners, but must be added or subtracted proportionately to or from the intervals embraced between the corners which are still standing.

DIRECTORY OF BUSINESS FIRMS OF WALWORTH COUNTY, WISCONSIN

Aldrich, H. E., General Store, Elkhorn.....	8	3	Fucik, Dr. E. J., Physician & Surgeon, Williams Bay.....	2	O'Brien, Wm., Hotel, Elkhorn.....	---	---
Ascherin & Johnson, Tractors, Autos, East Troy.....	---	---	Fraser, Jas. W., Farmer and Breeder, Lake Bulah.....	1	O'Brien, James, Soft Drink Parlors, Lake Geneva.....	---	---
Ames, Lloyd, Farming, Elkhorn.....	12	2	Farmers and Merchants Bank, Banking, East Troy.....	---	O'Brien, Louis, Soft Drink Parlor, Lake Geneva.....	---	---
Abell, Laura, Farming and Breeder, Elkhorn.....	11	2	Grams, John, Jr., Farmer and Breeder, Delavan.....	23	Pope, Geo. W., Farmer and Breeder, Darien, Wis.....	16	1
Anderson, F. E., Farmer, Hebron, Ill.....	35	2	Genoa Junction Auto Company, Garage and Autos, Genoa Junction.....	---	Phelps, David, Retired, Delavan.....	5	3
Bradley, W. W., Dry Goods, Delavan, Wis.....	---	---	Gill, W. E., & Son, Willard Battery Station and Machine Shop, Lake Geneva.....	---	Palmer, A. G., Farmer and Breeder, Elkhorn.....	20	3
Bowers & Lackey, Furniture and Undertaking and Pianos, Delavan, Wis.....	---	---	Gilbert, F. H., & Son, Furniture and Undertaking, East Troy, Wis.....	---	Peters, J. Ivan, Farmer and Breeder, Sharon.....	16	2
Barker Lumber Company, Main Office, Wholesale Lumber, Delavan, Wis.....	---	---	Gavin, Paul F., Farming, Walworth.....	16	Peters, E. A., Farmer and Breeder, Sharon.....	10	2
Blue Star Service Bureau, Delavan, Wis.....	---	---	Greene, E. A., Prop., Oak Grove Farm, Breeder of Pure Bred Holstein Friesian Cattle, Elkhorn.....	10	Peterson, E. C., Farmer and Breeder, Whitewater.....	4	4
Bradley Knitting Company, Knitting Mfg., Delavan.....	---	---	Hetzl, Jacob, Feed Grinding, Flour and Feeds, Delawares, Wis.....	---	Paskie, Mrs. Etta, Retired, Genoa Junction.....	28	---
Arnold, Henry, Implement and Silos, Lake Geneva.....	---	---	Harrington, Grant D., County Clerk, Elkhorn.....	---	Peaslee, L., Farming, Elkhorn.....	---	6
Bowers, Ray, Attorney, Delavan.....	---	---	Hurd, Fred, Proprietor of the Delavan Mound Stock Farm, Elkhorn, Wis.....	11	Phillips, E., Speculator, Delavan, Wis.....	---	---
Barlow, H. H., Township Assessor, Delavan.....	5	1	Holmes, F. G., Register of Deeds, Elkhorn.....	---	Pierce, G. E., Assessor, Elkhorn.....	9	3
Barnes, H. D., Abstract of Title, Elkhorn.....	---	6	Heagman, A. R., Proprietor Kenilworth Farm, Breeder of Pure Bred Holstein Cattle, Delavan.....	26	Parsons, James, Farming, Elkhorn.....	11	3
Bryant, Chas. E., Elkhorn.....	4	6	Hoffman, Wm., Prop., Manhattan Resort, Delavan.....	28	Peaslee, Geo. M., Retired, Delavan.....	---	---
Bowers, H. S., Capitalist, Delavan.....	---	3	Heiss, N., Real Estate, Delavan.....	---	Page, J. W., Attorney, Elkhorn.....	---	---
Buzzell, Edgar G., Farmer and Breeder, Delavan.....	28	3	Henderson, J. H., Proprietor of Happy Home Stock Farm, Farmer and Breeder of Holstein Friesian Cattle and Duroc Jersey Swine, Elkhorn.....	3	Powers, C. J., Farming, Delavan.....	35	3
Brellenthin, B., Farming and Dairying, Elkhorn.....	18	2	Harris, A. W., Proprietor of the Kemah Pony Farm, Lake Geneva.....	31	Powers, Dave, Farming, Delavan.....	35	3
Brown, L. G., Attorney and Postmaster, Lake Geneva.....	---	---	Host, Leo J., Buick Co., and Garage, Lake Geneva.....	---	Peters, H. J., County Highway Com., Elkhorn.....	8	3
Baker, Geo., Farmer, Genoa Junction.....	28	---	Hitch, Allan S., Agent Standard Oil Co., Tel. 77, Whitewater.....	---	Phillips, Chet., Breeder, Delavan.....	---	---
Borden's Condensory, Milk Company, Genoa Junction.....	---	---	Henderson, J. F., Agent Rep. the American Insurance Co., Newark, N. J., Whitewater.....	---	Phelps, Edw., Farmer, Delavan.....	5	3
Bannister, H. D. C., Farming, Genoa Junction.....	33	---	Hamilton & Williams, Attorneys, Whitewater.....	---	Peffer, W. E., Auto Livery, Delavan.....	---	---
Babcock, Miss A. M., Insurance, Honey Creek.....	---	---	Hubbell & Thompson, Real Estate, Walworth.....	---	Potter, E. B., Prop. Potter Resort, Delavan.....	32	3
Bowers, Carl., Farming, Delavan.....	7	1	Hollister, A., & Son, Lumber and Feed, Williams Bay.....	---	Peacock, Allan E., Dry Goods, Lake Geneva.....	---	---
Bachbruber, Farm Implements and Tractors, Elkhorn.....	---	---	Huber, Ed., Farmer and Breeder, Allan's Grove.....	4	Park, H. F., Farmer and Breeder, Elkhorn.....	2	2
Butts & McGill, Furniture, Undertaking, Pianos and Phonographs, Delavan, Wis.....	---	---	Holloway, W. V. B., Farmer and Breeder, Elkhorn.....	9	Parsons, Jas., Farmer, Elkhorn.....	11	3
Buckles, L. G., Contractor, Fontana.....	---	---	Harmon, W., Farmer, Prop. of Bellevue Stock Farm, Breeder, Elkhorn.....	9	Pelouge, Wm. N., Summer Home, Lake Geneva.....	4	---
Bucknall Bros., Dry Goods, Lake Geneva.....	31	2	Houck, Henry, Farmer and Breeder, Prop. of Lake Side Resort, Turtle Lake, Delavan.....	12	Quinn, Chas., Auto and Tractors, Delavan, Wis.....	---	---
Birch, Hugh T., Retired, Lake Geneva.....	30	2	Holton, Frank, & Co., Manufacturers Band Instruments, Elkhorn.....	---	Redenius, Carl, Farming, Delavan.....	25	1
Bartlett, F. C., Summer Home, Lake Geneva.....	18	2	Hooker, W. J., Plumbing, Lake Geneva.....	---	Redenius, H. W., Farming, Delavan.....	24	1
Brown, H. H., Farming, Lake Geneva.....	---	---	Huml, A., & Son, Painting Contractors, Lake Geneva.....	---	Rowe, Arthur C., Mfg. Cement Block, Genoa Jct.....	23	5
Best, W. F., Real Estate and County Coroner, Lake Geneva.....	---	---	Hutchinson Garage, Garage and Ambulance Service, Lake Geneva.....	---	Robers, L., Farming, Burlington.....	---	---
Bliesath, Wm., Tiling, Whitewater.....	---	---	Ingalls, H. H., Farming, Walworth.....	19	Rohleder & Henry, Insurance, East Troy, Wis.....	---	---
Bank, First National, Lake Geneva.....	---	---	Ingalls, Wallace, Attorney, Racine, Wis.....	19	Rice, Frank J., Real Estate, East Troy, Wis.....	---	---
Bulkley, R. C., Attorney, Whitewater.....	12	---	Ingalls, Harold W., Farming, Walworth.....	35	Randolph, C. C., Retired, East Troy, Wis.....	20	2
Button Bros., Florists, Lake Geneva.....	---	---	Ives, L. J., Farming, Delavan.....	16	Reek, J. B., Farming, Walworth.....	5	3
Burdick, H. A., Attorney, Lake Geneva.....	---	---	Johnson, H. C., Real Estate and Insurance, Delavan.....	16	Robbins, L. E., Farmer, Delavan.....	---	---
Buell, E. A., Farm Implements, Lake Geneva.....	---	---	Josephson, C. V., Farming, Lake Geneva.....	3	Reed, G. L., General Mds., Darien, Wis.....	---	---
Barker Lumber Company, Lumber, Darien, Wis.....	---	---	Jones, B. F., Summer Home, Delavan Lake, Delavan.....	---	Ryer, A. L., Garage, Darien, Wis.....	---	---
Bartholf, W. G., Breeders of Pure Bred Jersey Swine, Treasurer and Agent for the Spring Prairie Insurance Company, Burlington.....	26	6	Johnson & Rogers, Attorneys, Whitewater.....	---	Redenius, J. H., & Son, Breeders, Delavan.....	14	4
Buell, L. R., Farming, and Breeder of Pure Bred Guernsey Cattle, Lake Geneva.....	26	1	Johnson, Easton, District Attorney, Whitewater.....	---	Reddy & Bowers, Real Estate, Whitewater.....	---	---
Brennan, J. C., Farming, and Breeder of Pure Bred Duroc Jersey Swine, Lake Geneva.....	24	2	Johnson, J. B., & Son, Capitalist, Darien, Wis.....	16	Randall, Wm., Stock Farm, Lake Geneva.....	30	2
Batchelet, Geo. S., Farmer, Zenda.....	22	---	Johnson, T., Farmer, and Breeder of Pure Bred Jersey Swine, Delavan.....	16	Rice, Dr. A. C., Physician and Surgeon, Phone Bell 29, Whitewater.....	---	---
Boyd, Alice and Florence, Lake Geneva.....	11	1	Kellogg, Geo. O., Clerk of Circuit Court, Elkhorn.....	---	Rice, Dr. F. A., Physician and Surgeon, Delavan.....	---	---
Matschelet, Geo. M., Farming, Burlington.....	27	5	Kohn, P. H., Restaurant and Soft Drinks, Lake Geneva.....	---	Rice, Dr. O. R., Dentist, Delavan.....	---	---
Bank of Burlington, Banking, Burlington, Wis.....	27	3	Krohn, G. H., Real Estate, Whitewater.....	---	Rice, Dr. C. W., Physician, Delavan.....	---	---
Babcock, Frank, Farmer, Elkhorn.....	6	5	Kimball & Traver, Real Estate, Lake Geneva.....	---	Rice, Dr. W. E., Dentist, Delavan.....	---	---
Barker Lumber Company, Genoa Junction.....	---	---	Kiser, F. H., Attorney, Whitewater.....	---	Reader, J. B., Engines and Windmills, Delavan, Wis.....	---	---
Bronson, E. H., Farmer, Elkhorn.....	---	---	Kaye, A. P., Breeder of Pure Bred Holstein Friesian Cattle, Walworth.....	18	Robar, L. H., Real Estate, Delavan, Wis.....	---	---
Citizens Bank of Delavan, Delavan.....	---	---	Klett, Theo., Real Estate Broker, East Troy, Wis.....	---	Reid, A. J., Furniture and Undertaking, Elkhorn.....	---	---
Clohisy, Arthur, Attorney, Elkhorn.....	---	---	Kundert, H. E., Farmer, and Breeder of High Grade Holstein Cattle, Proprietor of Lake Geneva Stock Farm, Lake Geneva.....	7	Ridgeway, Dr. E. T., Physician, Elkhorn.....	---	---
Cobb, C. A., Farmer, Elkhorn.....	2	6	Lackey, H. D., Real Estate and Insurance, Delavan.....	---	Sharp, J. M., City Assessor, Delavan, Wis.....	---	---
Cusack, M. E., Farmer, and Breeder of Pure Bred Holstein Friesian Cattle, Darien.....	---	1	Lace & Wilson, Attorneys, Elkhorn.....	---	Shanahan Bros., Real Estate, Delavan, Wis.....	---	---
Cassidy, John, Farming, Whitewater.....	32	1	Leach, Dr. O., Veterinary Surgeon, Elkhorn.....	---	Schumacher, A. H., Autos and Tractors, Delavan.....	---	---
Coppins, Geo. W., Furniture and Undertaking, Whitewater.....	---	---	Livingston, J. C., Real Estate, Elkhorn.....	---	Schmalig, C. W., Farming, Delavan.....	6	2
Bray, Chas. W., Jr., General Farming, Elkhorn.....	3	2	La Bar, D. E., Farmer and Breeder, Delavan.....	---	Sprague, E. H., Attorney, Elkhorn.....	---	---
Conley, F. J., Farmer, Clinton.....	18	33	Lyons, Hon. J. F., County Judge, Elkhorn.....	---	Schoenbeck, E. J., Prop. Elder Knoll Stock Farm, Elkhorn.....	3	6
Cleland, Dr. H. C., Veterinary Surgeon, Lake Geneva.....	9	6	Ledger & Peterson, Proprietors of Sheridan Springs Bottling Works, Lake Geneva, Wis.....	30	Spinner, E. A., Garage, Elkhorn.....	---	---
Collentine, R. J., Delavale Stock Farm, Elkhorn.....	5	2	Lake Geneva Dry Goods Co., Women and Children's Ready-to-Wear, Shoes, etc., Lake Geneva.....	---	Simons, A. L., Meat Market, Delavan.....	---	---
Child, Wm., County Surveyor, Elkhorn.....	---	---	Lake Geneva News, Newspaper, Lake Geneva.....	---	Swiebel & Griebel, Garage, Elkhorn.....	---	---
Crabtree, D., Farming, Elkhorn.....	---	---	Libby, McNeil & Libby, Condensary, Sharon, Wis.....	---	Storck, Wm., Soft Drink Parlor, Delavan.....	---	---
Coxe, J. C., & Co., General Merchandise, Whitewater.....	---	---	Libby, McNeil & Libby, Condensary, Darien, Wis.....	---	Schoeffler & Griffith, Soft Drink Parlor, Lake Geneva.....	---	---
Curtis, Walter, Lime Marl Fertilizer and Agricultural, Lake Geneva.....	---	---	Lynch Bros., Clothing and Shoes, Delavan.....	---	Shock, W., Mgr. Whitewater Canning Co., Whitewater.....	---	---
Citizens' State Bank of Whitewater, Whitewater.....	---	---	Littlefield & Son, Jewelry and Kodaks, Delavan.....	---	Smith, H. C., & Sons, Furniture and Undertaking, Whitewater.....	---	---
Countiss, F. D., Summer Home, Lake Geneva.....	11	1	Libby, McNeil & Libby, Condensary, Whitewater.....	---	Skeels, J. G., City Engineer, Lake Geneva.....	---	---
Chapin, S. B., Summer Home, Lake Geneva.....	3	---	Long, J. W., Farmer and Breeder, Darien.....	---	Stutevant, Robt. H., Farmer and Breeder, Delavan.....	23	4
Calkins, W. H., Farmer, and Assessor, Delavan.....	17	2	Lacy, Robt. J., Hardware and Farm Implements, Firm's Name, Lacy & Clancy, East Troy.....	21	Simmonds, J., General Merchandise, Fontana.....	---	---
Citizens' State Bank, Genoa Junction.....	20	5	Lawton, F. M., Farming, Whitewater.....	21	Southwick, M. A., Gen. Merchandise, Williams Bay.....	---	---
Costello, Geo. C., Farmer, Elkhorn.....	20	5	Lyons State Bank, Banking, Lyons.....	20	State Bank of Honey Creek, Honey Creek.....	---	---
Costello, Thos. R., Farmer, Elkhorn.....	---	---	McCarthy, H. M., Farmer, Supervisor, Darien, Wis.....	20	Shaver, W. H., General Merchandise, Elkhorn.....	30	2
Delavan Republican, Delavan, Wis.....	---	---	McCay, Frank, Publisher Walworth Times, Walworth.....	---	Schmalig, Wm., Farming and Breeder, Walworth.....	3	---
Doyan & Rayne Lumber Company, Delavan.....	---	---	McCabe, R. H., Stock Dealer and Shipper, Elkhorn.....	---	Southwick, O. P., Notary, Insurance and Real Estate, Williams Bay.....	---	---
Dunham, Dr. W. H., Veterinary Surgeon, Delavan.....	8	1	McCabe, A. L., Real Estate, Elkhorn.....	---	Smyth, John M., Walworth.....	1	1
Dunlap, Leo D., Farmer and Breeder, Lake Geneva.....	11	3	Miller, W. J., & Sons, Farm Implements, Genoa Jct.....	---	State Bank of East Troy, Banking, East Troy.....	---	---
Davis, W., General Merchandise, Elkhorn.....	36	1	Miller & Simon, Monuments, Lake Geneva.....	---	Schwartz, John J. and Albert A., Farm Produce, Lumber, Coal, Troy Center, Wis.....	---	---
Dunbar, C. S., Farmer and Breeder, Elkhorn.....	12	---	Moore, F. S., Hardware Co., Hardware and Stoves, Lake Geneva.....	---	Schinke, Charles, Springfield Creamery, Springfield.....	10	5
Dickinson, N., & Son, Breeders, Lake Geneva.....	---	---	Morrissey Bros., Contractors, Elkhorn.....	---	Schaefer, J. F., Farming, Burlington.....	33	3
De Korwin, Cecil Young, Summer Home, Lake Geneva.....	36	3	McCabe, J. M., Real Estate, Delavan, Wis.....	---	Tilden, Averill, Summer Home, Delavan.....	21	3
Dooley, L. C., Farming and Stock Dealer, Elkhorn.....	11	1	McFarlane, John, Delavan.....	---	Twist, George, Farming, Lake Geneva.....	14	3
Denison, B. W., Proprietor Sterlingworth Hotel, Lauderdale Lake, Elkhorn.....	36	1	Maier, P. C., Farming, Troy Center.....	24	Tyrell, F. J., Attorney, Lake Geneva.....	3	2
Dade, R., Farmer, Fontana.....	---	---	Minett, F. F., Farming, Troy Center.....	21	Tuetting, C. R., Farming and Breeder, Elkhorn.....	6	1
Davis, R. D., President of the Walworth State Bank, Walworth.....	---	---	Maas, Fred H., Farmer, Breeder of High Grade Holstein Cattle, Darien.....	30	Thompson, A. L., Real Estate, Darien, Wis.....	6	3
Doyon & Rayne, Lumber and Coal, Whitewater.....	---	---	Mitchell, H. E., Farming, Delavan.....	29	Tully Bros., Farming and Breeder, Delavan.....	17	2
East Troy News, Newspaper, East Troy, Wis.....	---	---	Mason, James A., Farming, Elkhorn.....	34	Thompson, W. J., Farming, Walworth.....	23	1
Elkhorn Independent, Newspaper, Elkhorn.....	---	---	Mentz, Fred, Farming, Elkhorn.....	35	Tibbitts, F. C., Farming and Breeder, Lake Geneva.....	---	---
Elkhorn Lumber Company, Lumber, Feed and Grain, Elkhorn.....	---	---	Motor Sales Service Co., Garage, Lake Geneva.....	---	Von Suessmilch, E. L., Attorney, Delavan, Wis.....	---	---
Elkhorn State Bank, Banking, Elkhorn.....	---	---	Merriam, L. J., Walworth County Agricultural Agent, Elkhorn.....	---	Von Suessmilch, Geo. O., Real Estate, Delavan.....	36	2
Electrical Shop, Electrical Supplies, Lake Geneva.....	8	2	Martin, Helen, County Superintendent of Schools, Elkhorn.....	---	Voltz, H. A., Former and Breeder, Hebron, Ill.....	36	2
Ellsworth, L. E., Farmer and Breeder, Lake Geneva.....	22	3	Murphy, James H., Manager Tilden Farms, Delavan.....	21	Wisconsin State Bank, Delavan, Wis.....	---	---
Ellis, E. J., Proprietor Lake Lawn Resort, Delavan.....	29	3	Minett, Geo., Real Estate, Elkhorn.....	---	Wisconsin School for the Deaf, Delavan.....	---	---
Fuch, John, Summer Home, Delavan Lake, Delavan.....	---	---	Morrison, S. B., Abstracts of Title, Elkhorn.....	---	Wisconsin Butter and Cheese Co., Elkhorn.....	---	---
Sage-Fifield Lumber Co., Lumber, Delavan, Wis.....	---	---	Morrissey, Edw., Attorney and Real Estate, Delavan, Wis.....	---	Wiswell, Fred, Garage, Elkhorn.....	---	---
Flack & Miller, Drugs and Stationery, Elkhorn.....	---	---	Moses, C. S., & Son, Electricians and Farm Lighting Plants, Delavan, Wis.....	---	Webster, Jos. W., Speculator, Elkhorn.....	---	---
First National Bank, Banking, Elkhorn.....	32	3	Norton, W. C., Attorney, Elkhorn.....	---	White, E. J., Sheriff and Auctioneer, Elkhorn.....	---	---
Flynn, W. H., Proprietor Flynn's Inn Resort, Delavan.....	20	2	Norris, H. C., County Treasurer, Elkhorn.....	---	Williams, Frank E., Farming, Elkhorn.....	9	6
Frey, Leo E., Farmer and Breeder, Lake Geneva.....	20	2	Northwestern Military and Naval Academy, Walworth.....	18	Waite, W. H., Log Cabin Resort, Delavan.....	32	3
Frey, Theo., Farmer, and Breeder of Holstein Friesian Cattle and Duroc Jersey Swine, Lake Geneva.....	20	2	Nelson, P. H., Proprietor of Mammoth Cottonwood Dairy Farm, Breeder Holstein Friesian Cattle, Whitewater.....	16	Wright, Dr. Chas. A., Physician, Delavan.....	21	2
Fairchild, Burton, Farmer and Breeder, Lake Geneva.....	17	2	Old Stone Mills, Flour, Feed and Grinding, Whitewater.....	---	Wurth, Chas., General Merchandise, Lake Geneva.....	21	3
Fish, L. J., Proprietor of Brookside Farm, Elkhorn.....	2	2	---	---	Wallis, H. H., Summer Home, Delavan.....	---	---
Fish, Chas., Proprietor of Maple Drive Farm, Elkhorn.....	12	2	---	---	Willets, Chas., Real Estate, Insurance, Lake Geneva.....	---	---
Fish, S. B., Farmer and Breeder, Elkhorn.....	---	---	---	---	Wilbur Lumber Co., Lumber, Coal, Feed and Flour, Lake Geneva.....	---	---
French, Chas., Attorney, Lake Geneva.....	---	---	---	---	Whitewater Commercial and Savings Bank, Whitewater.....	---	---
First National Bank, Banking, Whitewater.....	---	---	---	---	Whitewater Lumber Co., Lumber and Building Material, Whitewater.....	---	---
Fish, Spencer C., Insurance, Whitewater.....	---	---	---	---	Whitewater Garage, Autos and Tractors, Whitewater.....	---	---
Farmers' National Bank, Banking, Lake Geneva.....	---	---	---	---	Watts, E. J., Real Estate, Walworth.....	---	---
Ferris, G. M., Attorney, Whitewater.....	---	---	---	---	Walworth State Bank, Banking, Walworth, Wis.....	---	---
---	---	---	---	---	Walworth Lumber Co., Lumber and Feeds, Walworth.....	---	---
---	---	---	---	---	Wise, B., Retired, Darien.....	---	---
---	---	---	---	---	Wiedmer, Frank A., Farmer and Breeder, Darien.....	15	1
---	---	---	---	---	Woodford, E. C., & Son, Implements and Tractors, Darien, Wis.....	---	---
---	---	---	---	---	Walworth Condensed Milk Co., Walworth Wis.....	---	---
---	---	---	---	---	Wilson, W. C., Farmer and Sheep Feeder, Burlington.....	25	6
---	---	---	---	---	Westgate, Geo. R., Summer Home, Walworth.....	18	2
---	---	---	---	---	Wrigley, Wm., Summer Home, Lake Geneva.....	3	---
---	---	---	---	---	Walsh, Frank, Farmer, Prop. Valley Farm, Hebron.....	29	2
---	---	---	---	---	Young, Dr. G. H., Physician, Elkhorn.....	---	---
---	---	---	---	---	Young, Dr. H., Physician, Elkhorn.....	---	---
---	---	---	---	---	Young, Philip, Farmer, Sharon.....	---	---
---	---	---	---	---	Young, R. S., General Merchandise, Darien.....	---	---
---	---	---	---	---	Zinn, C. H., Drugs, East Troy.....	---	---

FIRST NATIONAL BANK Elkhorn, Wisconsin Established 1865. CAPITAL\$50,000.00 SURPLUS & PROFITS 75,000.00 Direct your friends to us, your business and theirs will be appreciated.	CHARLES WURTH GENERAL MERCHANDISE Postoffice, Address, Lake Geneva, Wis.	A. C. Rowe, Genoa Junction, Wis. CEMENT BLOCK & TILE WORKS General Cement Contractor and Building Cement Block Siloes a Specialty.
H. C. JOHNSON City Treasurer Insurance Real Estate DELAVAN, WISCONSIN.	FARMERS & MERCHANTS BANK Capital & Surplus \$25,000.00 AT YOUR SERVICE and YOUR ACCOUNT IS SOLICITED Foreign Drafts, Travelers' Checks issued. Safety Deposited Boxes for Rent. We pay 3% on savings compounded quarterly. EAST TROY, WISCONSIN.	WILL SORCK Billiards and Pocket Billiards Cigars and Tobacco and Soft Drinks. 305 Walworth Ave. Phone 307
SHANAHAN BROS. REAL ESTATE DELAVAN WISCONSIN	Geo. S. Marsh, President T. M. Blackman, V-Pres. C. W. Tratt, Cashier	George S. Malsch, Pres. Pearle Uebele, Cashier T. H. Speigelhoff, Vice-President.
W. F. BEST LAKE GENEVA, WIS. COUNTY CORONER NOTARY PUBLIC	THE CITIZENS' STATE BANK Whitewater, Wisconsin Capital and Undivided Profits, \$160,000.00 OLDEST AND LARGEST SAVINGS BANK IN WALWORTH COUNTY. Interest paid on money left six months in savings department.	LYONS STATE BANK Capital and Surplus \$15,000.00 A cancelled check is the best kind of a receipt. We solicit deposits on Time Certificate of Deposit, Checking Account or Savings Account. We rent safety deposit boxes for valuable papers. If you have Money, we will be glad to have your deposit. If you Need Money, we will lend it to you.
LIBBY, McNEILL & LIBBY FOOD PRODUCTS SHARON, WISCONSIN	THE CITIZENS' STATE BANK Whitewater, Wisconsin Capital and Undivided Profits, \$160,000.00 OLDEST AND LARGEST SAVINGS BANK IN WALWORTH COUNTY. Interest paid on money left six months in savings department.	A. P. SIMONS Meat Market Delavan, - - - Wisconsin
HOST BUICK COMPANY Leo J. Host, Proprietor DEALER IN BUICK CARS	The Mutual Life Insurance Company of New York. Hartford Fire Insurance Company of Hartford, Connecticut. Farm Fire & Tornado Fancy Live Stock City Fire Automobiles	A. S. Robinson, Pres. J. C. Brown, Cashier Richard Powers, V-Pres. H. C. Smith, Ass't. Cashier
HOST BUICK COMPANY Leo J. Host, Proprietor DEALER IN BUICK CARS Buick Service Station Phones: Office 644-1 213-215 Broad St. Res. 6442 LAKE GENEVA, WIS.	RYAN & SHEARER INSURANCE SERVICE Over Butts' Store Phone 82 DELAVAN, WIS.	FARMERS NATIONAL BANK Capital and Surplus \$80,000.00 LAKE GENEVA, WIS. O. P. SOUTHWICK Dealer in General Merchandise FIRE INSURANCE NOTARY PUBLIC

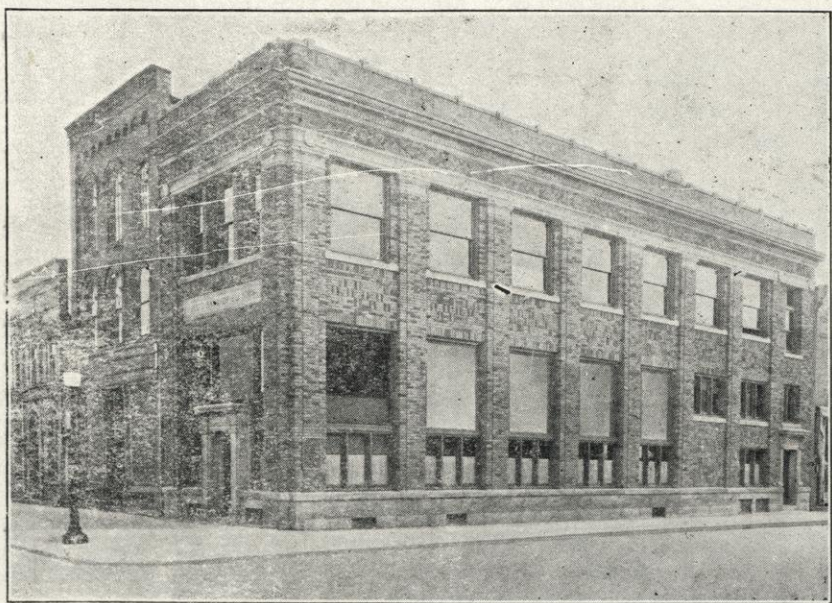

A FARMERS' AND STOCKMEN'S BANK

Elkhorn, :-: Wisconsin

BLUE STAR SERVICE
New and Second Hand Goods.
REPAIRING OF ALL KINDS.
Painting, Decorating, Electrical Work and
Supplies.
"ON THE JOB FOR ANY OLD THING."
PHONE 42 DELAVAN, WIS.

Cavalier's Lena of Grafton
60997

BUSINESS FIRMS OF WALWORTH COUNTY, WISCONSIN

Modern Surgery a Specialty.
W. H. DUNHAM
 Doctor of Veterinary Medicine
 PHONE 327 DELAVAN, WIS.

GOOD LUMBER CLEAN COAL PRODUCING FEEDS
SAGE-FIFIELD LUMBER COMPANY
 LUMBER YARD—ELEVATOR—COAL YARD
 PHONE 164 DELAVAN, WIS.

SCHUMACHER'S GARAGE
 Arthur H. Schumacher, Proprietor.
 HUDSON ESSEX BUICK
 GOODYEAR TIRES EXIDE BATTERIES
 PHONE 84 DELAVAN, WIS.

N. HEISS
REAL ESTATE
 Res. 406 Racine Street
 PHONE 341 DELAVAN, WIS.

WALWORTH LUMBER COMPANY
ZENDA LUMBER COMPANY
 Dealers in Lumber, Lath, Shingles, Lime, Cement, Mill-work, Tile, Coal and Brick, Mill Feeds and Custom Grinding. We have a large stock of goods on hand at all times.
 Long Distance Tel. No. 3.
 ZENDA, WIS. WALWORTH, WIS.

THE ELKHORN INDEPENDENT
 Established in 1853
 F. H. EAMES, & COMPANY, Publishers
 The Independent is the Leading Paper of a Rich Agricultural County in Which no Daily is Published.
 BOOK AND COMMERCIAL PRINTING
 Elkhorn, Wisconsin

WALWORTH COUNTY ABSTRACT OFFICE
 Smith B. Morrison, Prop.
 ABSTRACTS OF TITLE TO ALL LANDS IN WALWORTH COUNTY AT REASONABLE PRICES.
 ELKHORN, WISCONSIN

G. O. VON SUESSMILCH
REAL ESTATE LOANS & INVESTMENTS
 DELAVAN, WIS.

THE WALWORTH STATE BANK
 That Warrants Safe Business.
 ABSOLUTE SAFETY
 PROMPT SERVICE
 LIBERAL TREATMENT
 Walworth, Wisconsin

FARM LANDS AND CITY PROPERTY FOR SALE AND EXCHANGE.
 No Deal too large, No Deal too small for our consideration.
 YOURS FOR A SQUARE DEAL
J. C. LIVINGSTON
 PHONE RES. GREEN 171 ELKHORN, WIS.

W. G. TUCHLINSK G. A. TUCHLINSK
THE STORE THAT SAVES YOU MONEY
 Dependable Merchandise, Women's and Children's Ready-to-Wear, Dry Goods, Shoes, Etc.
 We Sell and Recommend the following Triple-G-Goods: Gossard Corsets, Justrite Corsets, Bradley Knit Goods, Effel Hosiery, Burson Hosiery, Kiser Silk Underwear, U. S. Raynster's Coats, Nurse Shoes, J. & K. Shoes, Pictorial Patterns, Columbia Window Shades, Dr. Denton's Sleeping Garments, U. S. Rubber Footware, Dr. Scholl's Foot Appliance, Corticello Silks, Bridal Muslins.
 You are welcome to make this store your headquarters while in town and to make use of our Rest Room.

REGISTERED HAMPSHIRE HOGS
 Stock for Sale at All Times.
 Jersey Cattle S. C. W. Leghorn Chickens
 Pure Bred Stock
GLEN EYRIE FARM
 Edgar G. Buzzell
 DELAVAN, WIS., R. R. 3 PHONE 829-J-1

WHITEWATER COMMERCIAL & SAVINGS BANK
 Capital \$50,000.00
 WHITEWATER, WIS.
 WISCONSIN STATE DEPOSITORY
 Our Aim—The Best Service All the Time.
 Our Desire—The Friendship of All for Better Service.
 Officers—Jerome Baker, President; D. F. Zuill, Vice-President; Wm. Ivan Kyle, Cashier; Earl Cox, Ass't. Cashier.
 Directors—Jerome Baker, J. F. Henderson, W. I. Kyle, J. W. Cooper, Richard Marshall, Alb. M. Hanson, Thos. E. Lean, D. F. Zuill.

WISCONSIN STATE BANK
 Delavan, Wis.
 Friendly, Helpful Banking Service
 Geo. T. Rayne, President Geo. Sprengel, Vice-President
 B. H. Doyon, Treasurer F. E. Flood, Secretary
DOYON & RAYNE LUMBER CO.
 of Delavan
 BUILDING MATERIAL AND FUEL
 Yards At—Madison, Wis.; Whitewater, Wis.; Albany, Wis.; Lake Mills, Wis.; Barneveld, Wis.; Rochelle, Ill.; Delavan, Wis.
 PHONE 46 Sudden Service DELAVAN, WIS.

J. H. Harris, President G. B. Harris, Secretary
 G. D. Puffer, Vice-Pres. & Treas.
THE WISCONSIN BUTTER & CHEESE CO.
 ELKHORN MILK
 MANUFACTURERS—Evaporated Milk, Bulk Condensed, Sweetened Skimmed Condensed, Spray Process Milk Powder, Pasteurized Milk and Cream.
 TELEPHONE 115 ELKHORN, WIS.

E. A. SPINNER
 FORD AUTOMOBILES
 Elkhorn, Wis.

STEWART ADAMS & COMPANY
 CHICAGO, ILL.
 One of the Largest Manufacturing Plants in the Country, Selling Direct to Consumer.
 Carrying a full line of Paint, Varnish and Roofing Materials. Also full line Auto Gas, Engine Oil and Transmission Oil. We Guarantee All Our Material and Can Save to Our Patrons 30 per cent.
 Represented By—
JOHN M. FLEMING
 TELEPHONE 170 DELAVAN, WIS.

THE MEINHARDT BANK
 HAS BACKED THE FARMER
 — FOR —
 THIRTY YEARS.
 If you wish to feed cattle or sheep, milk more cows, or make any improvements on your premises, come in and we will finance your operations.
 Do You Pay By Check? Start a Checking Account With Us the Next Time You Are in Burlington.


FRANK A. WIEDEMER
 Breeder of
 HOLSTEIN FRESIAN CATTLE, CHESTER WHITE PIGS, WHITE WYANDOTTE CHICKENS.
 BLOOMDALE STOCK FARM

THE DELAVAN REPUBLICAN
 Wisconsin's Leading Weekly Newspaper
 — ARTISTIC PRINTING OF ALL KINDS —
 No job too large or too small for us to give perfect satisfaction.
 BOOK AND PAMPHLET PRINTING
 Our equipment is such that we can deliver Book and Pamphlet Printing in the shortest time possible.
 TRY US AND BE CONVINCED.
 Wisconsin's Best Equipped Printing Plant.

John J. Schwartz Albert A. Schwartz
SCHWARTZ LUMBER CO.
 Successors to
 J. A. SCHWARTZ & SON
 Dealers in
 FARM PRODUCE, FEED, LUMBER, CEMENT, SALT, COAL, ETC.
 Troy Center, Wisconsin.

B. O. Reynolds, Pres. Carson F. Lyman, Vice-Pres.
 J. C. Brown, Sec.-Treas.

THE LAKE GENEVA NEWS
 Tells all the News of Walworth County in weekly edition of acknowledged high editorial merit.
 Subscription Price \$2.50 Per Year in advance.
 Published by
THE NEWS PRESS, Inc.
 Printers Since 1879.
 Home of the News Press, Inc., and the Lake Geneva News
 733 Main Street Lake Geneva, Wis.

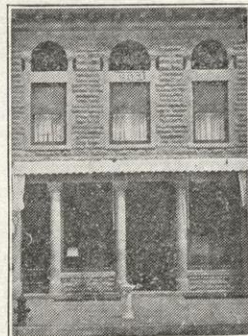

GEO. MINETTE
 REAL ESTATE
 Elkhorn, Wis.

DR. O. W. LEACH
 Veterinary Surgeon
 Elkhorn, Wis.

KIMBALL & TRAVER
 REAL ESTATE
 Lake Geneva, Wis.

A. HOLLISTER & SON
 LUMBER AND FEED
 Williams Bay, Wisconsin.

H. D. LACKEY
 REAL ESTATE
 Delavan, Wisconsin

BANK OF BURLINGTON
 Capital and Undivided Earnings Over \$175,000.00
 Start a savings account and save your money.
 3 per cent interest paid. Rent a Safety Deposit Box for your valuable papers.
 Burlington, Wisconsin.

WHITEWATER LUMBER COMPANY
 Lumber, Coal and Building Material.
 Atlas and Marquette Cement Purity Coal
 Mule-Hide Roofing Cornell Wall Board
 We Furnish Plans and Specifications for Farm Buildings.
 JEROME BAKER, Manager
 WHITEWATER WHITEWATER

H. D. BARNES
 ABSTRACTS OF TITLE
 ELKHORN WISCONSIN

CITIZENS BANK OF DELAVAN
 Capital & Surplus \$100,000.00
 MEMBER FEDERAL RESERVE BANK
 Delavan, Wisconsin.
 E. F. Williams, Pres. W. R. Topping, Cashier
 E. M. Adams, Ass't. Cashier H. A. Briggs, V-Pres.


SPENCER C. FISH INSURANCE AGENCY
 INSURANCE SERVICE
 PHONE NO. 304 WHITEWATER, WIS.




GEO. O. KELLOGG
Clerk of Circuit Court
Elkhorn, Wisconsin



GRANT D. HARRINGTON
County Clerk
Elkhorn, Wisconsin

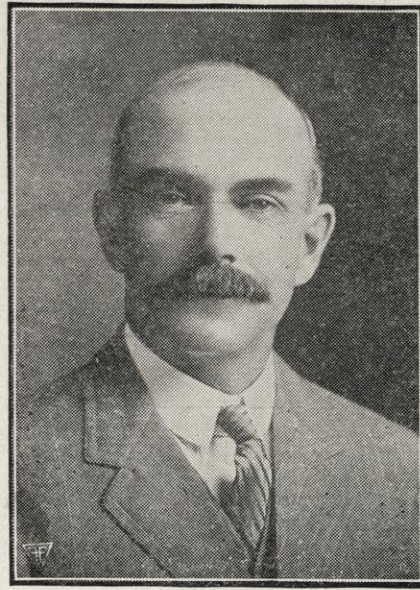


F. G. HOLMES
Register of Deeds
Elkhorn, Wisconsin

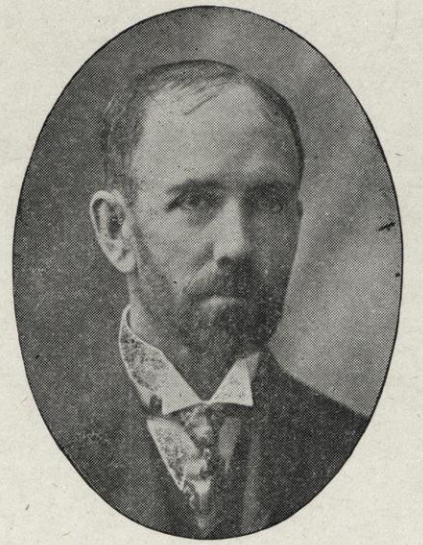


H. C. NORRIS
County Treasurer
Elkhorn, Wisconsin



BERTHA H. BECHT
County Nurse
Elkhorn, Wisconsin

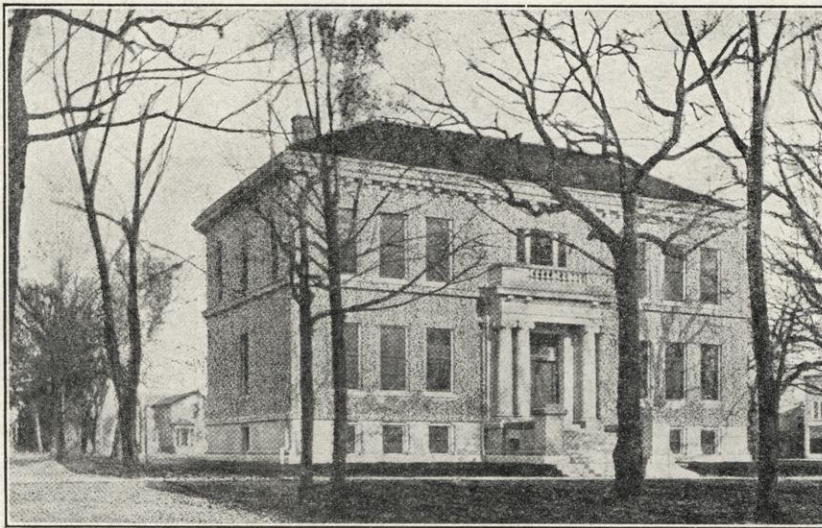

COUNTY COURT HOUSE

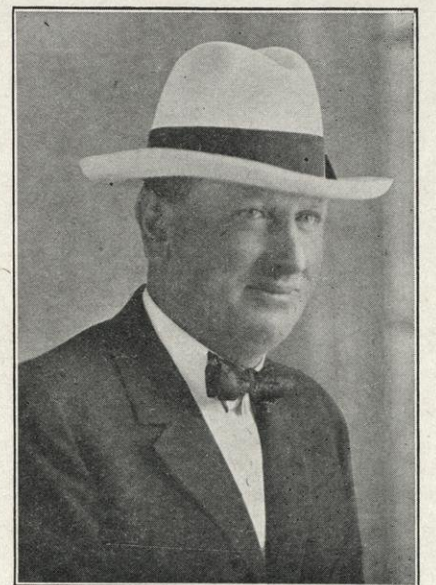

E. J. WHITE
Sheriff
Elkhorn, Wisconsin




J. F. HENDERSON
Supervisor
Whitewater, Wisconsin




L. J. MERTIAM
County Agricultural Agent
Elkhorn, Wisconsin



JAS. MASON
Supervisor, Sugar Creek
Elkhorn, Wisconsin

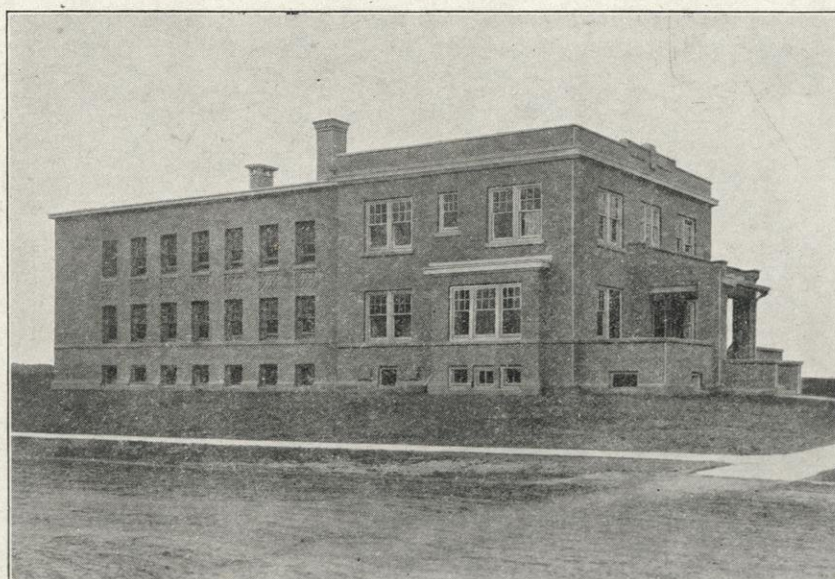


COUNTY JAIL

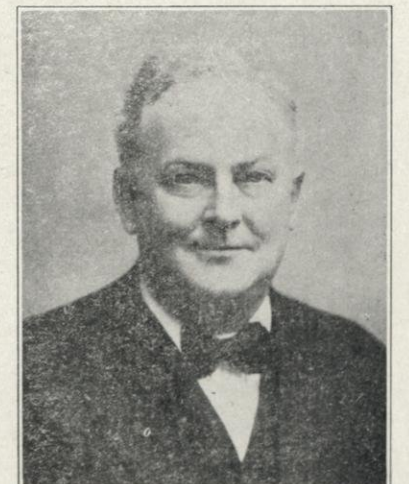


W. H. SHAVER
Supervisor
Spring Prairie Twp.



MR. and Mrs. A. C. ROWE and Family
Genoa Jct., Wisconsin

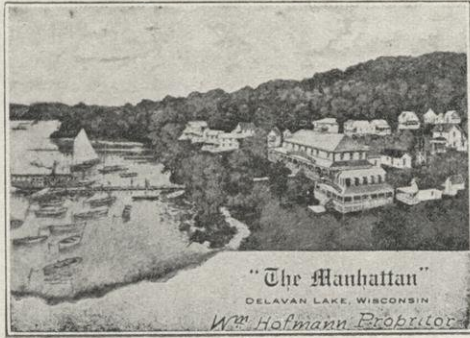

THE MANHATTAN
Delavan Lake, Wisconsin
Wm. H. Hofmann, Prop.

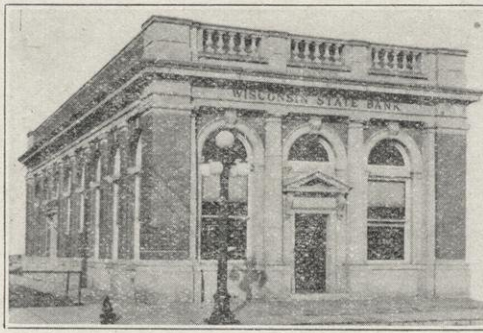


WISCONSIN STATE BANK
Delavan, Wisconsin
Friendly, Helpful Banking Service




W. H. DUNHAM
Doctor of Veterinary Medicine
Delavan, Wisconsin




SPENCER C. FISH
Insurance Agent
Whitewater, Wisconsin

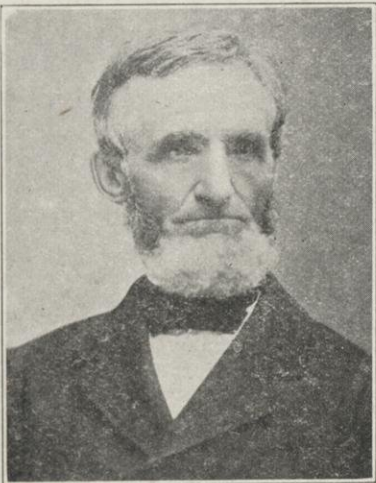


The Late
JOHN WILLIAM BOYD

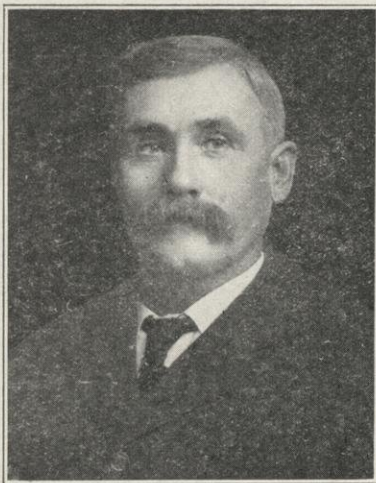

J. F. SAXTON
Delavan Twp.

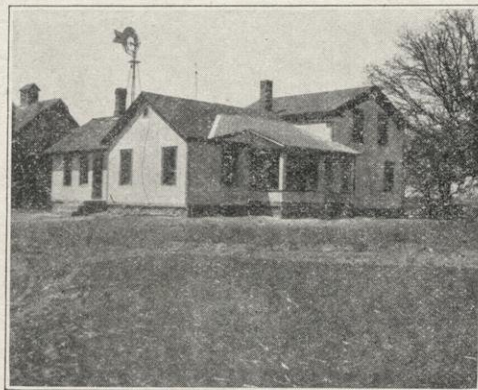

Res. of MRS. ETTA PASKIE
Sec. 28, Bloomfield Twp.

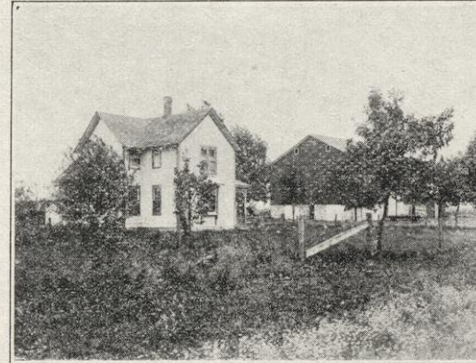

Res. of HUGH McCARTHEY
Sec. 20, Darien Twp.




A Red Fox Shot by
BATSCHULET BROS.
Lyons, Wisconsin



GEO. C. COSTELLO
Lafayette Twp.
P. O. Elkhorn, Wis



Mr. and Mrs. Allen S. Hitch
and Daughter
Eva Lenore

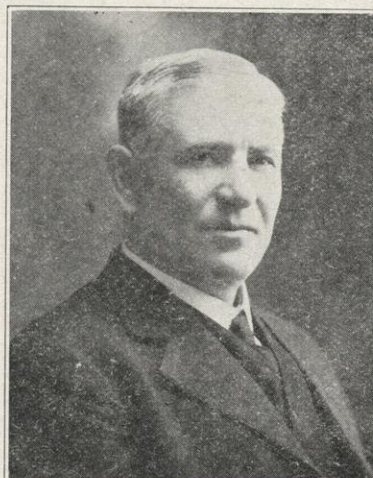

FRANK H. JOHNSON
Darien, Wisconsin



Mr. and Mrs. Chas. W. Bray, Jr.
Old Glory Farm
Geneva Twp., Sec. 3




H. C. JOHNSON
Delavan, Wisconsin



B. O. REYNOLDS
President of The News Press, Inc
Lake Geneva, Wis.



W. V. B. HOLLOWAY
Sugar Creek Twp.
P. O. Elkhorn, Wis.

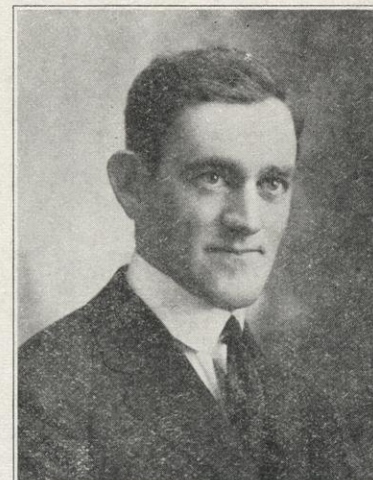

H. E. MITCHELL
Richmond Twp.
P. O. Delavan, Wis.



A. C. RICE, M. D.
Whitewater, Wisconsin

T 64827

FOR REFERENCE

Do Not Take From This Room

02424

For Reference
Not to be taken
from this library

THE LAKE GENEVA PUBLIC LIBRARY
3 0107 00041030 5